
DEC 20 2024 4:07PM CAROLINA BUILDING SOLUTIONS 7044835247 CROSSLANDHOMES 02/002
01/03/2025 10:01 FAX NO. 9918 P. 002

Kim Dorn

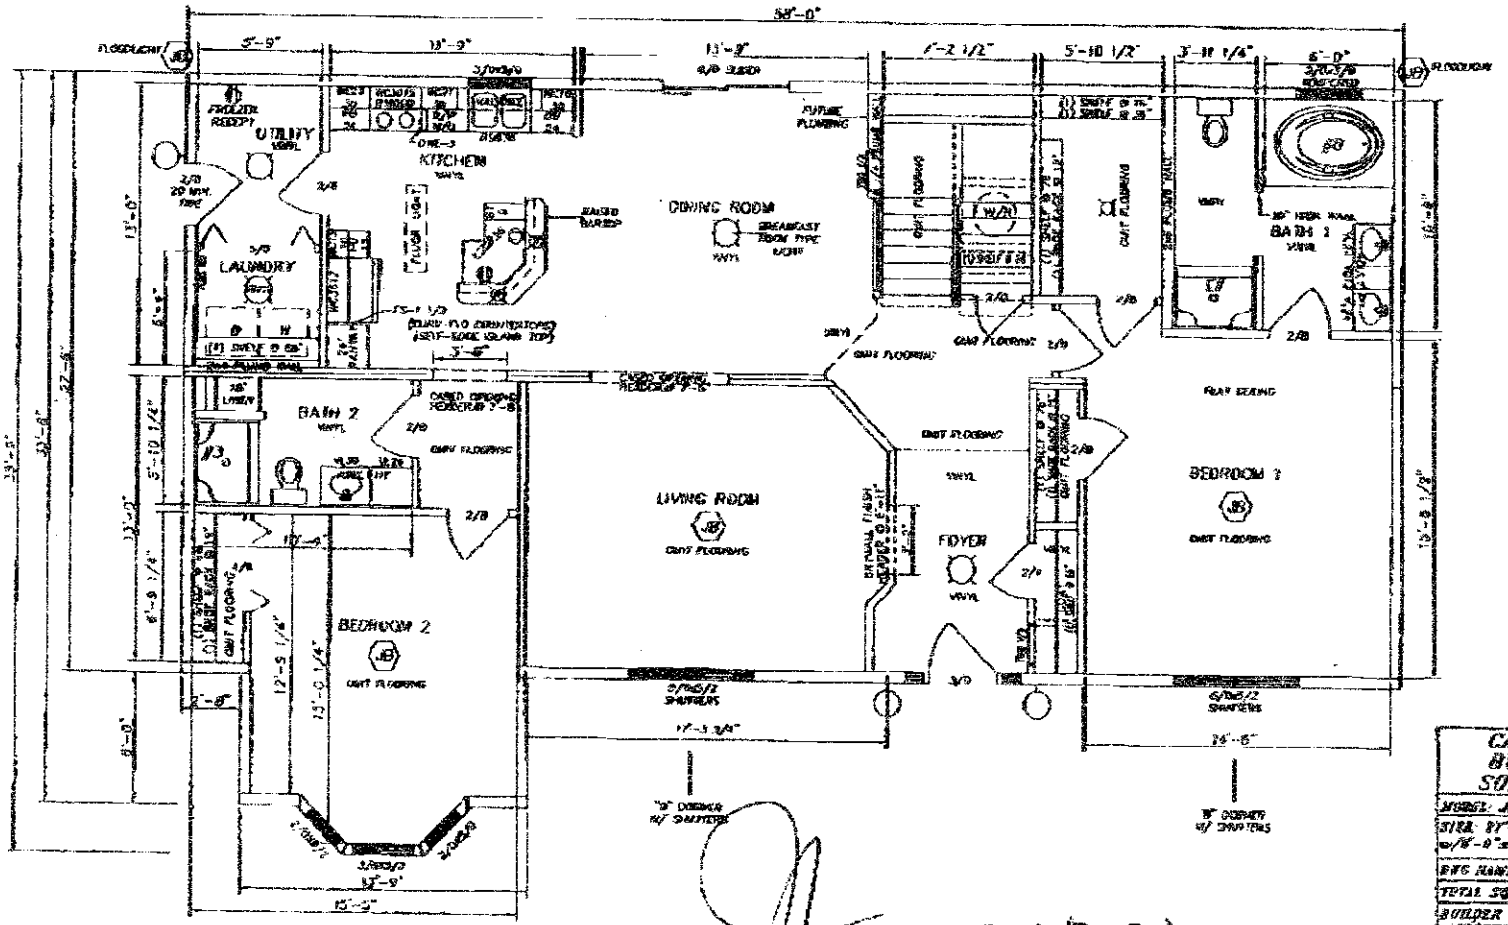

BUILDERS SIGNATURE / DATE 12-20

CAROLINA BUILDING SOLUTIONS
MODEL: JAMESTOWNS 3
SIZE: 51'-0"x58'-0" w/8'-0"x12' 3" MODULE
RPS NAME: FLOOR PLAN
TOTAL SQ. FT.: 1695 sq. ft.
BUILDER NAME: CROSSLAND HOMES
DRWG # 3398
SCALE: 3/32"=1'-0"
DRAWN BY: K.J.