
STANDARD OPTIONS

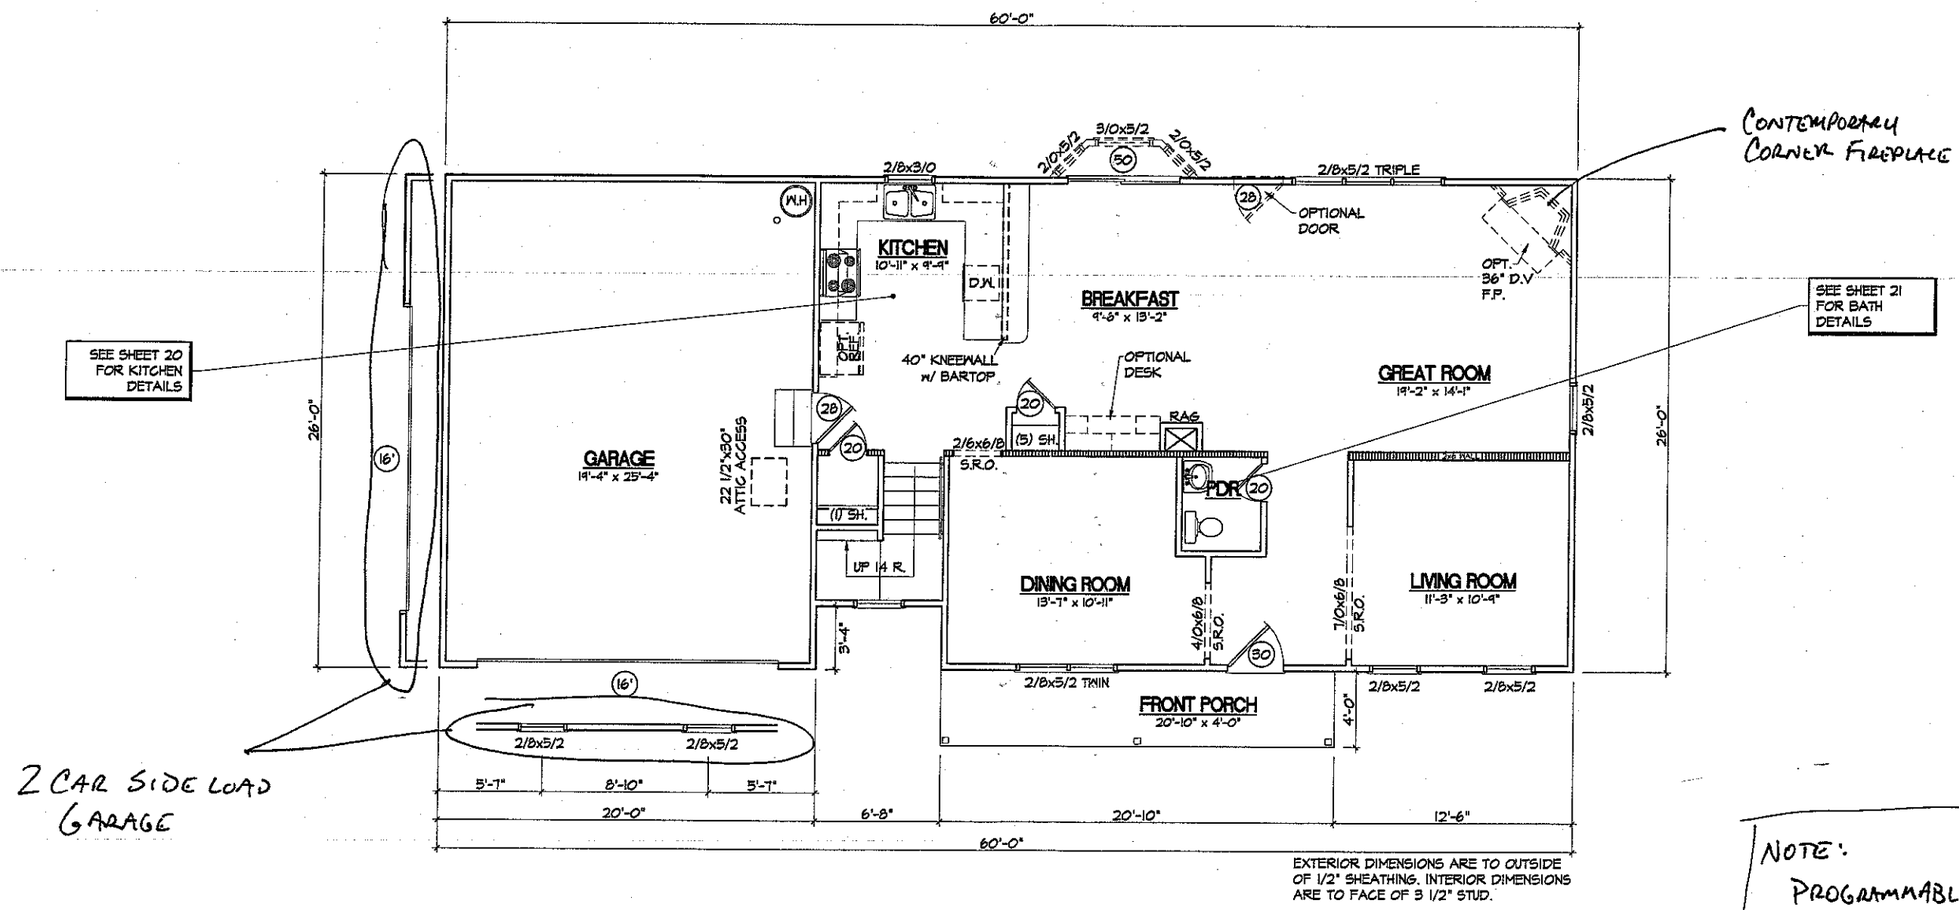

2 CAR SIDE LOAD GARAGE

EXTERIOR DIMENSIONS ARE TO OUTSIDE OF 1/2" SHEATHING. INTERIOR DIMENSIONS ARE TO FACE OF 3 1/2" STUD.

NOTE: PROGRAMMABLE THERMOSTATS

NOTE: GUTTERS & DOWNSPOUTS

NOTE: UPGRADE SHINGLES TO 25yr FUNGUS BUSTER

Randy A Redfean 8-29-03 Cynthia D. Redfean 8-29-03

1st FLOOR PLAN
1/8" = 1'-0"

WAYNE HOMES
Building better for less.

REVISIONS	
No.	Date
1	XX-XX-XXXX
2	XX-XX-XXXX
3	XX-XX-XXXX
4	XX-XX-XXXX
5	XX-XX-XXXX
6	XX-XX-XXXX

©COPYRIGHT 2000 WAYNE HOMES


NOTICE:
All sketches, specifications and drawings herein are instruments of service only and remain the property of Wayne Homes. The reproduction or unauthorized use of these documents, on any other project, without written permission from Wayne Homes is strictly prohibited. This design is protected by federal copyright laws.

DO NOT SCALE DRAWINGS
FOR DIMENSIONS NOT SHOWN CONTACT PLAN COORDINATOR FOR CLARIFICATION

2-1993 - C
1st FLOOR PLAN
DISCOVERY SERIES

DESIGN REFERENCE CODE: WYN0009
DRAWN BY/CHECK BY: ASC-KDH \ BWJ
RELEASE DATE: 05/07/03
PLAN NUMBER: 1993
CAD FILE NAME: 1993C005
SHEET NUMBER: C-5

NSO's

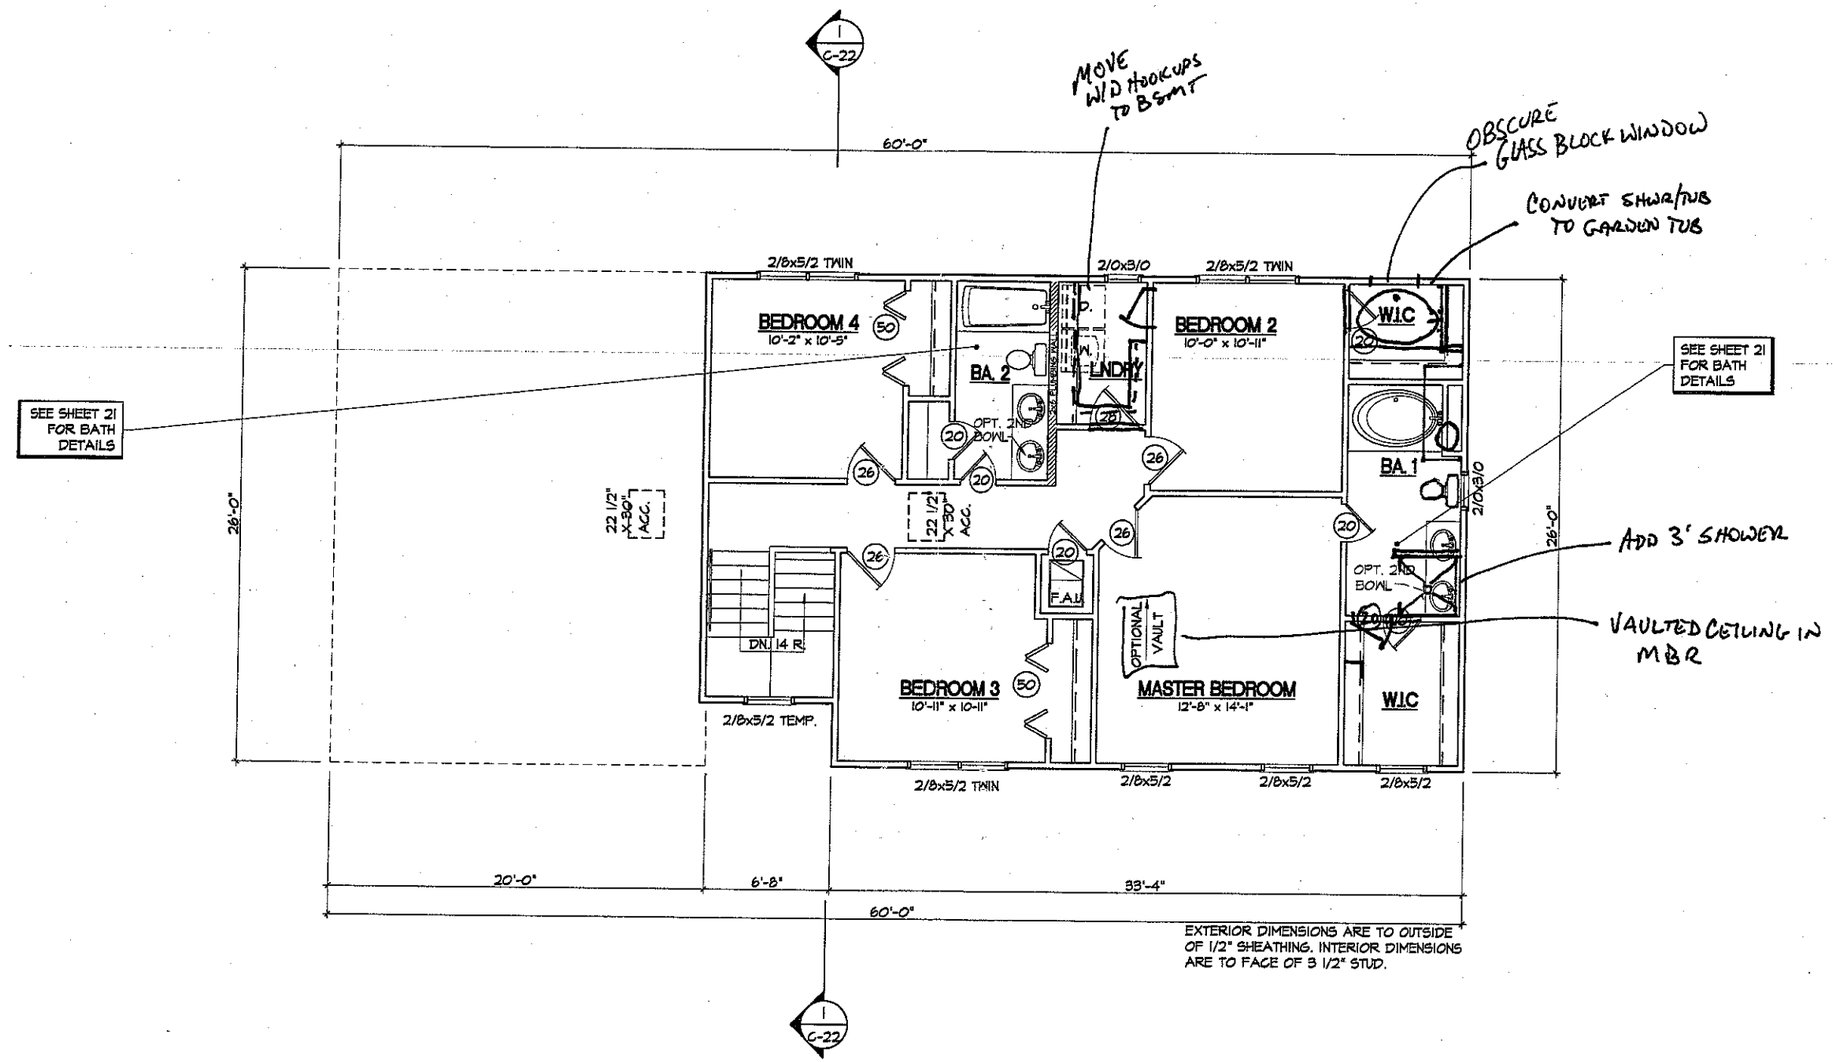

Randy & Redfean 8-29-03 Cynthia D. Redfean 8-29-03

2nd FLOOR PLAN
1/8" = 1'-0"

WAYNE HOMES
Building better for less.

REVISIONS	
No.	Date
1	XX-XX-XXXX
2	XX-XX-XXXX
3	XX-XX-XXXX
4	XX-XX-XXXX
5	XX-XX-XXXX
6	XX-XX-XXXX

© COPYRIGHT 2000 WAYNE HOMES

NOTICE:
All drawings, specifications and models thereof are the property of Wayne Homes. The reproduction or unauthorized use of these documents on any other project without written permission from Wayne Homes is strictly prohibited. This design is protected by federal copyright laws.

DO NOT SCALE DRAWINGS
FOR DIMENSIONS NOT SHOWN CONTACT PLAN COORDINATOR FOR CLARIFICATION

2-1993 - C
2nd FLOOR PLAN
DISCOVERY SERIES

DESIGN REFERENCE CODE
WYN0009

DRAWN BY/CHECK BY
ABC-KDH \ BWJ

RELEASE DATE
05/07/03

PLAN NUMBER
1993

CAD FILE NAME
1993C008

SHEET NUMBER
C-8