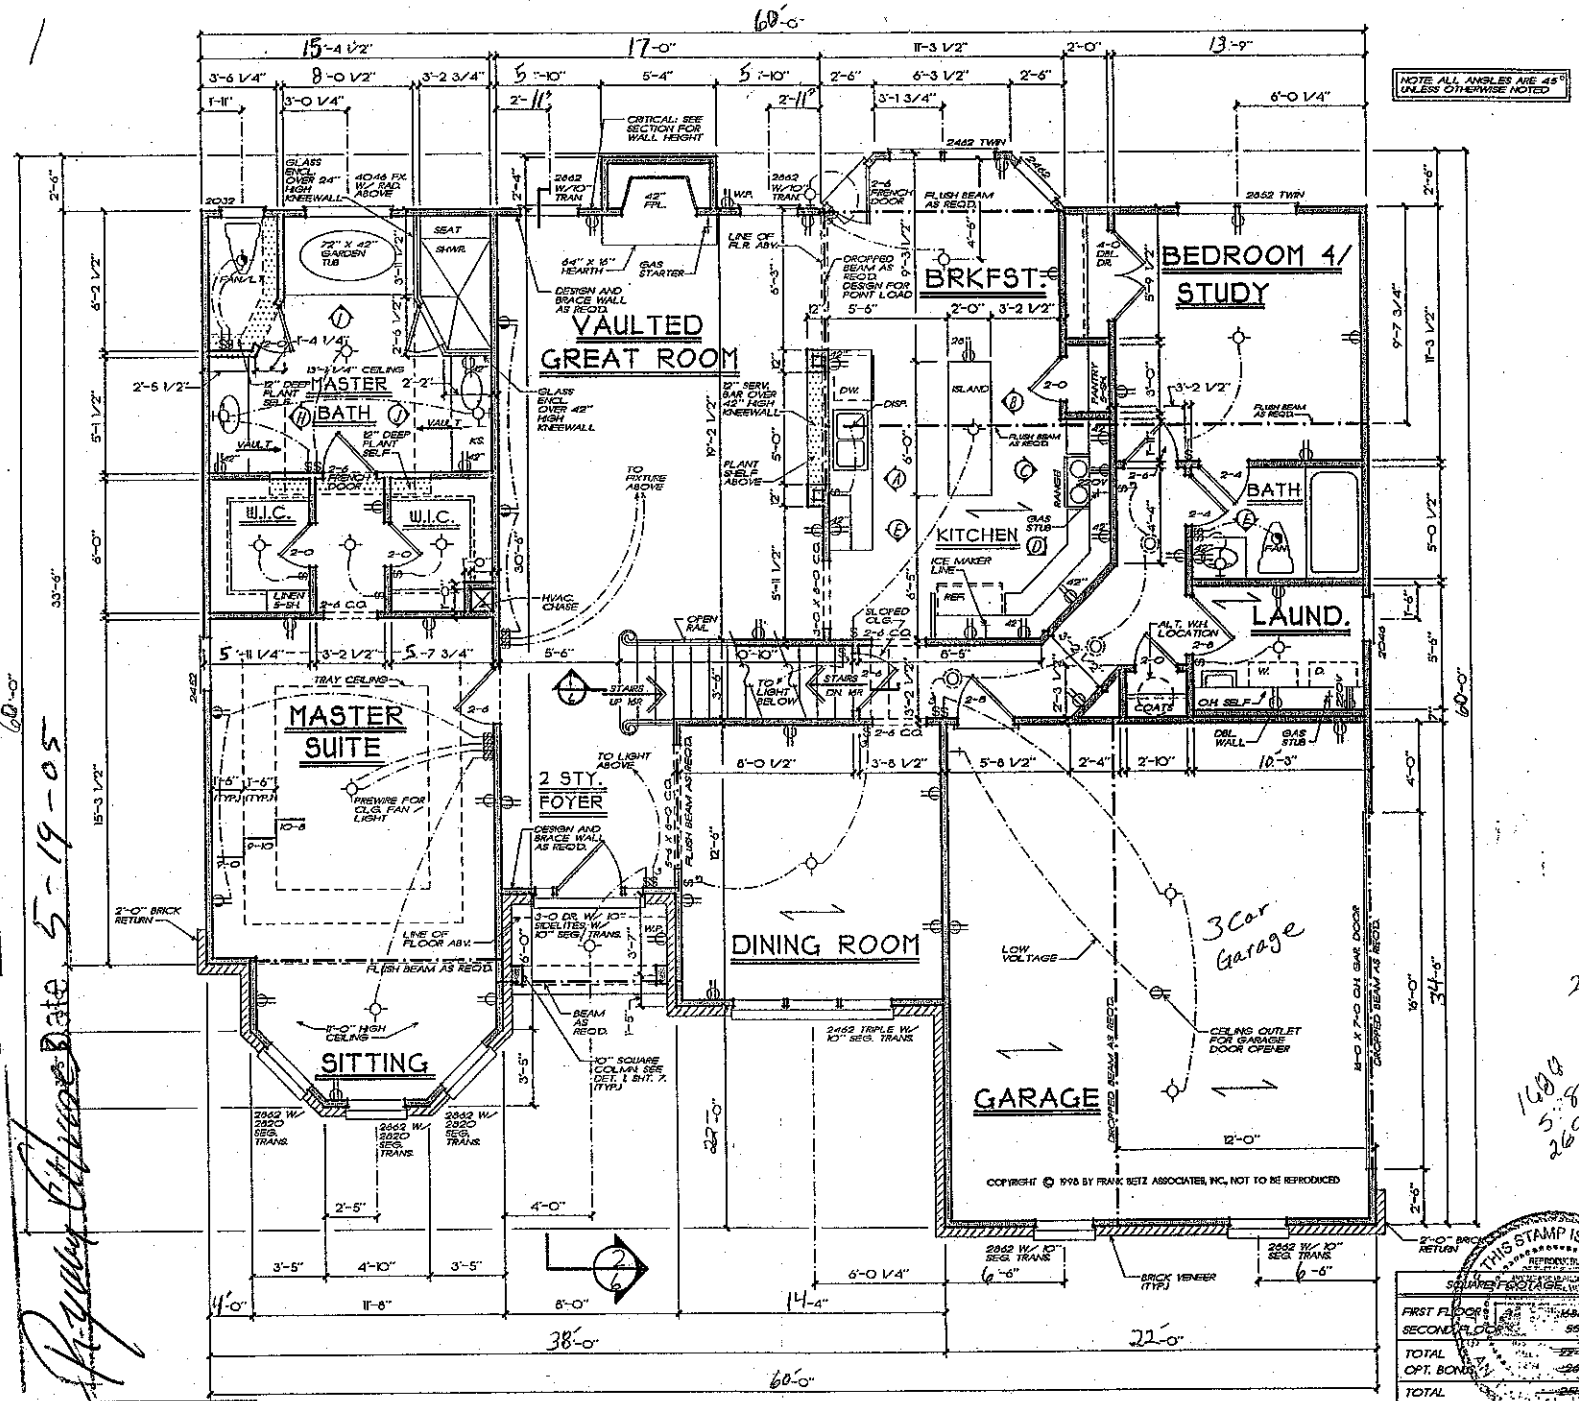


Acknowledgement Of Plans Submittal ONLY!

Date 5-19-05

Date

NOTE: FOR GENERAL NOTES & GENERAL FRAMING NOTES, REFER TO SHEET 6.

FRANK BETZ ASSOCIATES, INC. ASSUMES NO LIABILITY FOR ANY CHANGES OR MODIFICATIONS MADE TO THESE PLANS BY OTHERS.

FIRST FLOOR PLAN

1/4" = 1'-0"

SQUARE FOOTAGE	
FIRST FLOOR	1688 SQ. FT.
SECOND FLOOR	555 SQ. FT.
TOTAL	2243 SQ. FT.
OPT. BONUS	269 SQ. FT.
TOTAL	2512 SQ. FT.

THIS STAMP IS NOT FOR REPRODUCTION

FIRST FLOOR PLAN

THE SULLIVAN

HOMEPLANS

FBA

FRANK BETZ ASSOCIATES, INC.
8401 LAKE PARK DRIVE/SUITE 250
SMYRNA, GEORGIA 30080
(770)438-0818
www.frankbetz.com

DRAWN BY: JRL
CHECKED BY: JMB
DATE: 11/20/98

SHEET 4 OF 7


DATE | BY | DESCRIPTION

This drawing is the property of and is the exclusive property of Frank Betz Associates, Inc. and without the written permission of Frank Betz Associates, Inc. shall not be reproduced, copied or used in any manner.

TIME:9:37 AM DATE:10-1-2001 PATH:NAME:\NGCKP\SULLIVAN.DWG\ACADGS

NOTE ALL CEILING JOISTS AND RAFTER BRACING TO BEAR ON LOAD BEARING WALLS DESIGNED TO CARRY LOAD THRU ALL LEVELS AND TERMINATE AT FOUNDATION AND BE SUPPORTED BY THICKENED SLAB GRADE BEAM OR FOOTING DESIGNED TO CARRY LOAD.

NOTE ALL ANGLES ARE 45° UNLESS OTHERWISE NOTED

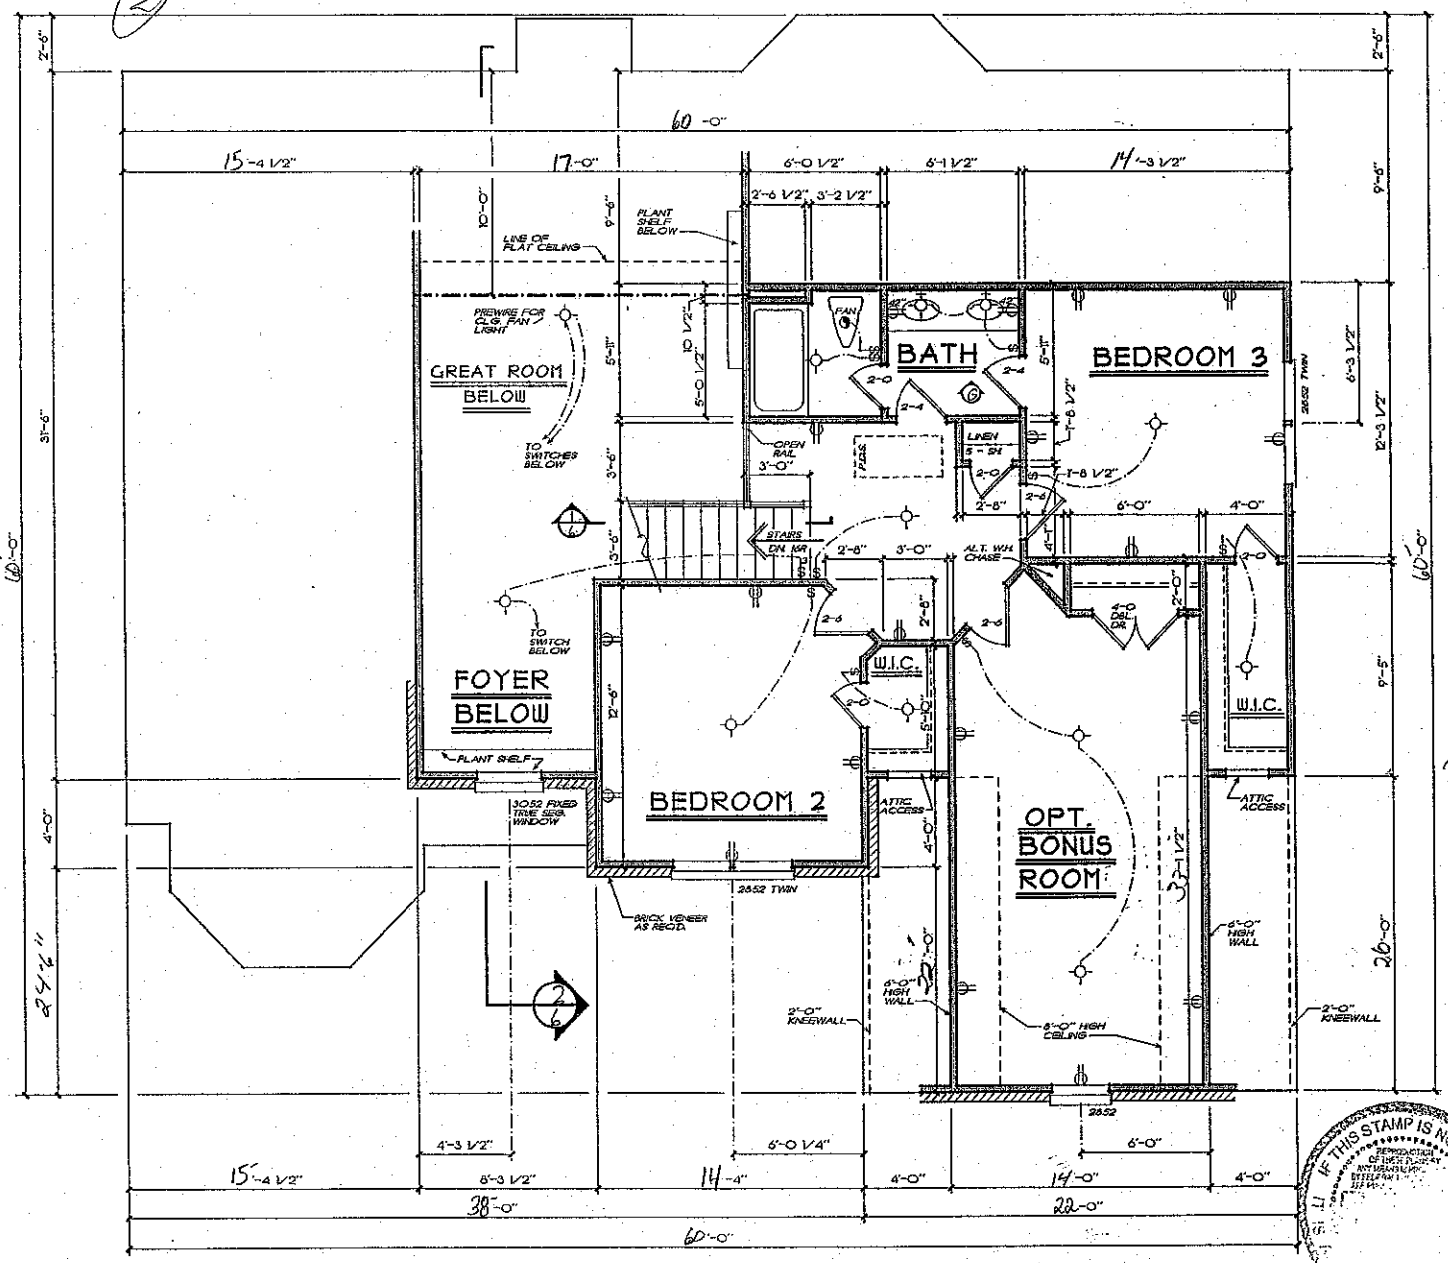

SECOND FLOOR PLAN

1/4" = 1'-0"

FRANK BETZ ASSOCIATES, INC. ASSUMES NO LIABILITY FOR ANY CHANGES OR MODIFICATIONS MADE TO THESE PLANS BY OTHERS.

IF THIS STAMP IS NOT RED

Acknowledgement Of Plans Submittal ONLY!

Date _____

_____ Date 5-18-05

TIME:6:22 PM DATE:5-20-05 FILE:\\DOCS\P-SULLIVAN.DWG Sheet 5

DATE	REV	DATE	REV

This drawing is not to be reproduced or used for exemplary any building without the written permission of Frank Betz Assoc., Inc.

HOME PLANS

SECOND FLOOR PLAN

THE SULLIVAN

FBA

FRANK BETZ ASSOCIATES, INC.
2401 LAKE PARK DRIVE/SUITE 250
SMYRNA, GEORGIA 30080
770/431-0888
www.frankbetz.com

BY JRB CK JMG

DATE 11/20/98

SHEET 5 OF 7