NOTE: ENTIRE HOME TO HAVE SMOOTH CEILINGS

OLIVIA / CUSTOM
FIRST FLOOR PLAN


©COPYRIGHT 2003 SCHUMACHER HOMES, INC. ALL RIGHTS RESERVED. NO PORTION OF THIS DOCUMENT MAY BE UTILIZED, IN WHOLE OR PART, WITHOUT THE PRIOR WRITTEN CONSENT OF SCHUMACHER HOMES, INC. A $1,000.00 REWARD IS AVAILABLE TO THE FIRST PROVIDER OF INFORMATION LEADING TO THE SUCCESSFUL PROSECUTION OF ANY PARTY FOUND TO BE IN SCHUMACHER HOMES, INC. FOR COPYRIGHT INFRINGEMENT

ORIG. DATE: 11.8.06
PRINTED DATE:
DRAWN BY: JAE
SCALE: 1/8" = 1'-0"
DRG NUMBER: 4

STYLE OF HOMES: OLIVIA / CUSTOM
CRAWL SPACE AREA = 1810 SQ. FT.
FIRST FLOOR LIVING AREA = 1786 SQ. FT.
SECOND FLOOR LIVING AREA = 823 SQ. FT.
GARAGE AREA = 412 SQ. FT.
PORCH AREA = 96 SQ. FT.

CLIENTS BUILT FOR: JEFF TOMASCAK
JOB NO. TOO/006/0036 | CN #: 10100
PROJECT LOCATION: CORNELIUS ESTATES LOT #2 SPARTAN DR MOORESVILLE, NC 28117

PROJECT OFFICE: CHARLOTTE
256 RACEWAY ROAD, SUITE 2A
MOORESVILLE, N.C. 28117
P. 704-662-3633
F. 704-662-0032
www.schumacherhomes.com
Paul Schumacher SCHUMACHER HOMES

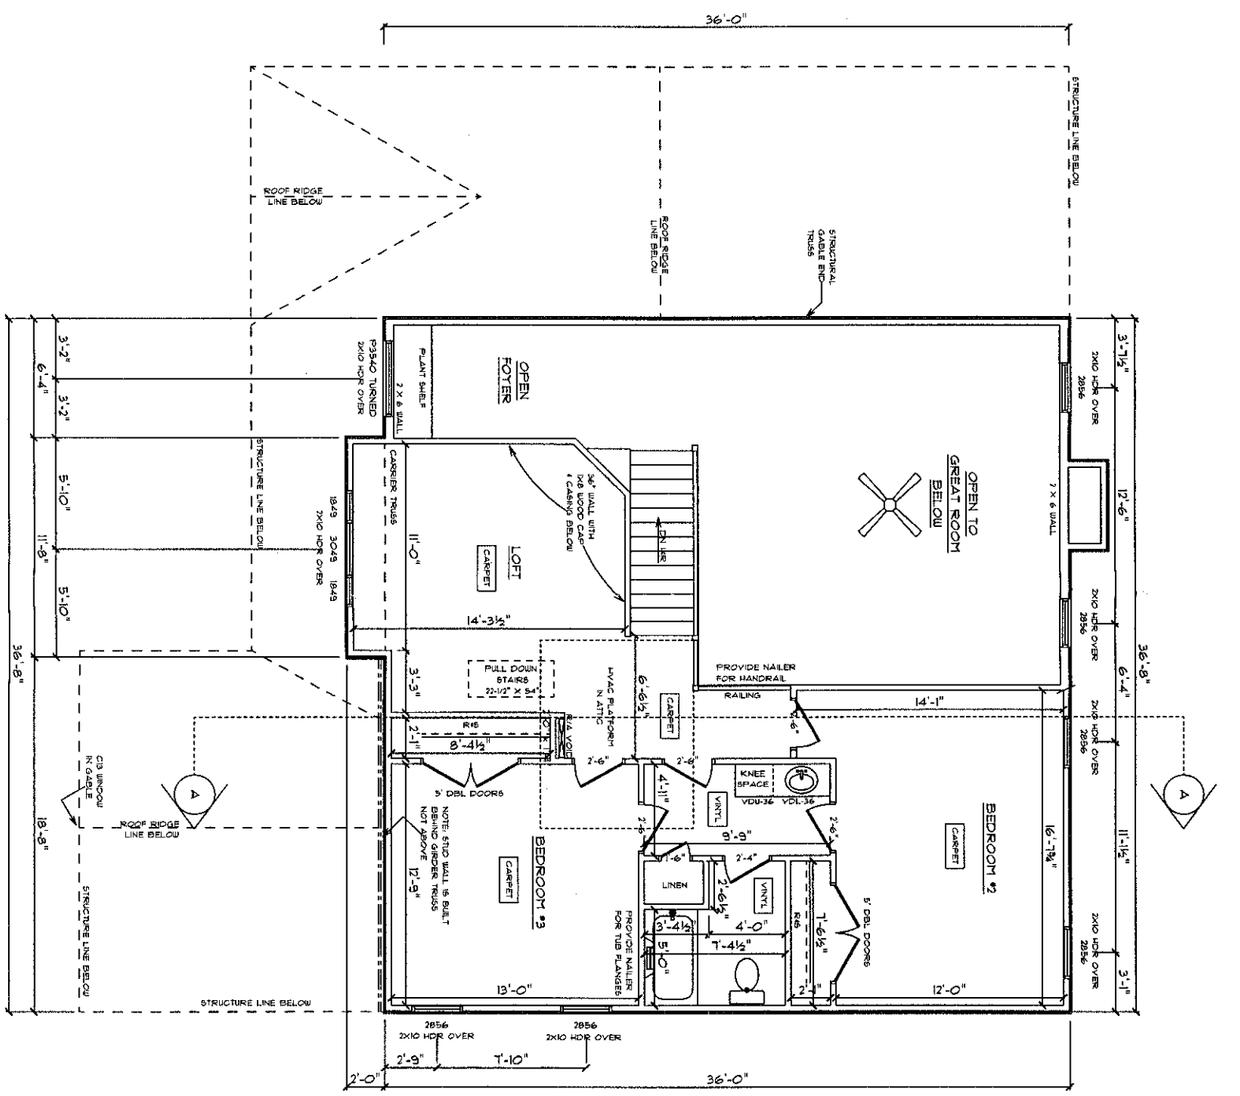

OLIVIA / CUSTOM

SECOND FLOOR PLAN WITH LOFT

NOTE: ENTIRE HOME TO HAVE SMOOTH CEILINGS

PROJECT OFFICE: CHARLOTTE	256 RACEWAY ROAD, SUITE 2A MOORESVILLE, N.C. 28117 P. 704-662-3639 F. 704-662-0092 www.schumacherhomes.com	CUSTOM BUILT FOR: JEFF TOMASCAK	JOB #: CH 700/006/0036	CN #: 10100	PROJECT LOCATION: CORNELIUS ESTATES LOT #2 SPARTAN DR MOORESVILLE, NC 28117	STYLE OF HOME: OLIVIA / CUSTOM	CRAWL SPACE AREA = 1810 SQ. FT. FIRST FLOOR LIVING AREA = 1786 SQ. FT. SECOND FLOOR LIVING AREA = 829 SQ. FT. GARAGE AREA = 412 SQ. FT. PORCH AREA = 96 SQ. FT.

©COPYRIGHT 2003 SCHUMACHER HOMES, INC. ALL RIGHTS RESERVED. NO PORTION OF THIS DOCUMENT MAY BE UTILIZED, IN WHOLE OR PART, WITHOUT THE PRIOR WRITTEN PERMISSION OF SCHUMACHER HOMES, INC. A $1,000.00 REWARD IS AVAILABLE TO THE FIRST PROVIDER OF INFORMATION LEADING TO THE SUCCESSFUL PROSECUTION OF A CLAIM MADE BY SCHUMACHER HOMES, INC. FOR COPYRIGHT INFRINGEMENT

DRAWN BY: JAE | SCALE: 1/8" = 1'-0"

ORIG. DATE: 11.8.06

PRINTED DATE:

DSG NUMBER: 5