
004/004

Flip End to End !!

Acknowledgement Of Plans Submittal ONLY! RC507-A

Date 11/30/04

Date 10/8/04

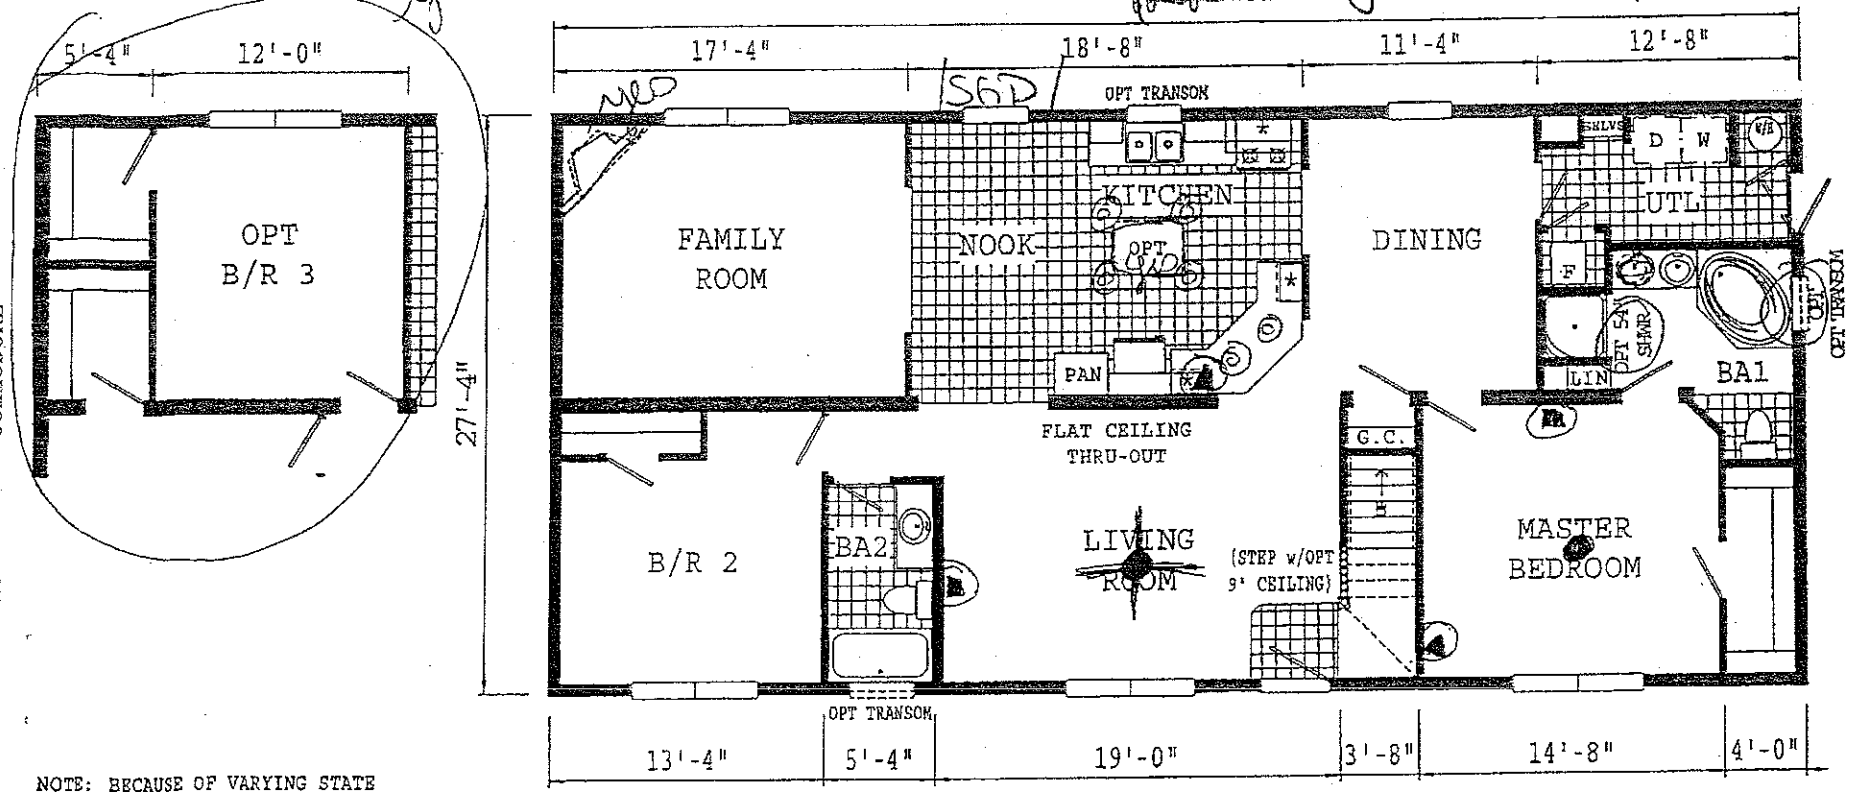

RC507-A 2860 Approx. 1640 Sq. Ft.

OPT TRANSOM WINDOW(S) AVAILABLE
WITH OPT 9' CEILING ONLY

* = OPT STAGGERED OVERHEAD CABINETS W/OPT 9' CEILING

NOTE: BECAUSE OF VARYING STATE REQUIREMENTS AND OPTIONAL EQUIPMENT, SOME OR ALL OF THE UTILITY LOCATIONS MIGHT CHANGE PER FLOOR PLAN. (I.E. FURNACE, STAIRWELL ETC.) CONSULT YOUR FACTORY REPRESENTATIVE FOR EXACT SPECIFICATIONS

The Commodore Corporation

TITLE 2860 LITERATURE

REVISIONS	
DATE	NUMBER
07/25/2002	200
08/19/2004	203

SCALE N.T.S. | DATE 04/15/2002 | DWG. NO. RC507-A

DWN. BY DLA | REFERENCE ORIG. | LIT.

09/21/2004 09:26 FAX 434 793 7313 COMMODORE