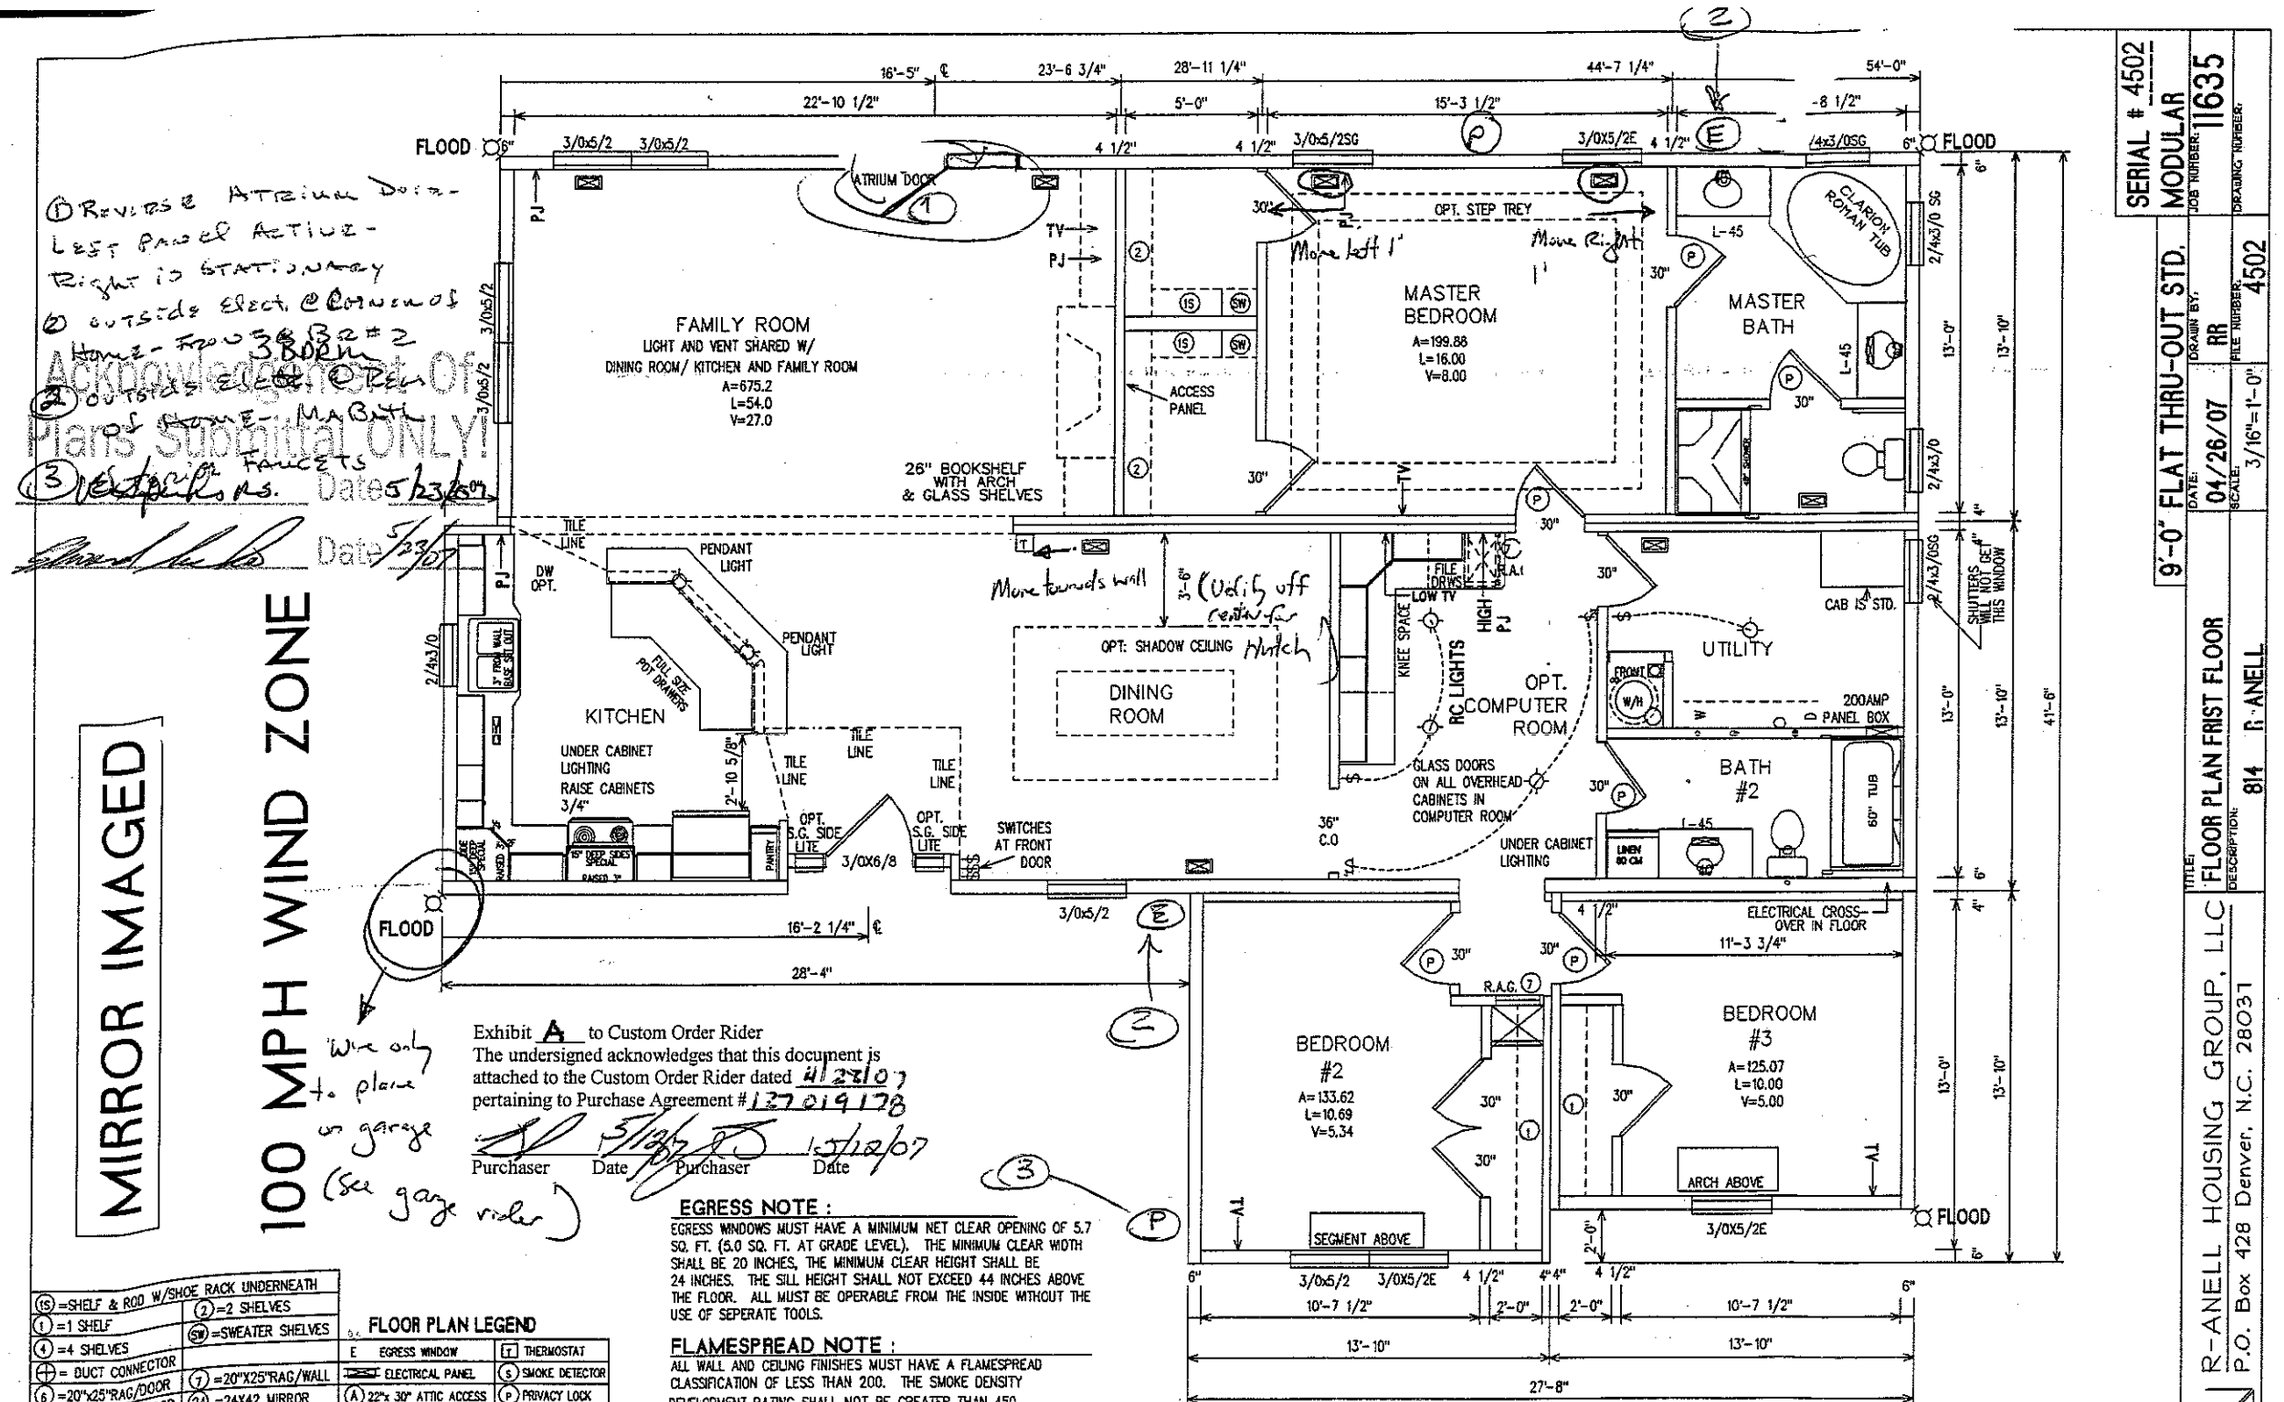


Exhibit A to Custom Order Rider
The undersigned acknowledges that this document is attached to the Custom Order Rider dated 4/22/07 pertaining to Purchase Agreement # 137019178

Purchaser Date Purchaser Date 5/22/07

Wire only to plans as garage (See garage rider)

EGRESS NOTE :

EGRESS WINDOWS MUST HAVE A MINIMUM NET CLEAR OPENING OF 5.7 SQ. FT. (5.0 SQ. FT. AT GRADE LEVEL). THE MINIMUM CLEAR WIDTH SHALL BE 20 INCHES, THE MINIMUM CLEAR HEIGHT SHALL BE 24 INCHES. THE SILL HEIGHT SHALL NOT EXCEED 44 INCHES ABOVE THE FLOOR. ALL MUST BE OPERABLE FROM THE INSIDE WITHOUT THE USE OF SEPERATE TOOLS.

FLAMESPREAD NOTE :

ALL WALL AND CEILING FINISHES MUST HAVE A FLAMESPREAD CLASSIFICATION OF LESS THAN 200. THE SMOKE DENSITY DEVELOPMENT RATING SHALL NOT BE GREATER THAN 450. ALL SMOKE DETECTORS ARE PROVIDED WITH A BATTERY BACKUP.

(15) =SHELF & ROD W/SHOE RACK UNDERNEATH	(2) =2 SHELVES
(1) =1 SHELF	(SW) =SWEATER SHELVES
(4) =4 SHELVES	
(+) = DUCT CONNECTOR	(7) =20"X25"RAG/WALL
(6) =20"x25"RAG/DOOR	(24) =24X42 MIRROR
(8) =2"X10" OVER DOOR	(58) =58X42 MIRROR
(40) =40X42 MIRROR	
(72) =72X42 MIRROR	

FLOOR PLAN LEGEND

E	EGRESS WINDOW	T	THERMOSTAT
	ELECTRICAL PANEL	S	SMOKE DETECTOR
A	22"x 30" ATTIC ACCESS	P	PRIVACY LOCK
R	STEREO	SG	SAFTEY GLAZED

SERIAL # 4502
MODULAR
9'-0" FLAT THRU-OUT STD.
JOB NUMBER: 11635
DRAWING NUMBER:
DRAWN BY: RR
FILE NUMBER: 4502
DATE: 04/26/07
SCALE: 3/16"=1'-0"
TITLE: FLOOR PLAN FRIST FLOOR
DESCRIPTION: 814 R-ANELL

R-ANELL HOUSING GROUP, LLC
P.O. Box 428 Denver, N.C. 28037