PRELIMINARY PLANS


GENERAL NOTES:

1. MINIMUM CEILING HEIGHT TO BE 8'-1 1/2"
2. WINDOW & EXTERIOR DOOR HEADER HEIGHT TO BE 6'-11" UNLESS NOTED OTHERWISE (EXCEPTIONS ARE O.H. GARAGE DOOR, GARAGE ENTRY DOOR.)
3. ALL TUBS/SHOWERS ARE TO HAVE NAILERS AT FLANGE.
4. ALL PLUMBING FIXTURES SHOWN ARE REPRESENTATIVE OF SIZE AND LOCATION ONLY. ACTUAL STYLE & BRAND OF FIXTURES MAY VARY PER BUILDING LOCATION.
5. ALL HATCHED WALLS REPRESENT INTERIOR LOAD BEARING WALLS TYP.
6. CLOSET SHELF HEIGHT ABOVE FLOOR WILL BE: 65" FOR SINGLE & 42"/84" FOR DOUBLE TYP.

CUSTOMER SIGNATURE

CUSTOMER SIGNATURE

LAYOUT FROM THIS CORNER

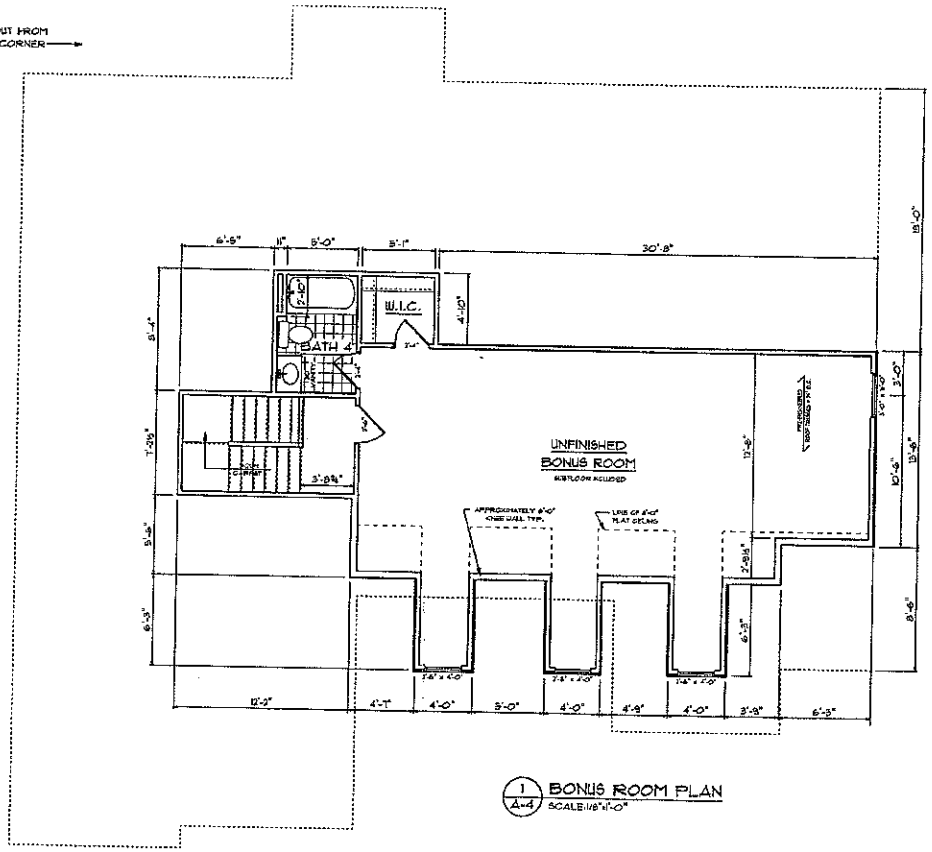

1/A-4 BONUS ROOM PLAN
SCALE: 1/8"=1'-0"

CONTACT INFORMATION

ADDRESS: 7180 ROCKY BRANCH ROAD
HAMPTONVILLE, NC 27020
PHONE: 336-468-1069
FAX: 336-468-1060
WEBSITE: SEDGEWICKHOMES.COM

SEDGEWICK HOMES

SQUARE FOOTAGES:	
1ST FLR HEATED:	2559
UNFINISHED BONUS:	108
GARAGE:	615
FRONT PORCH:	60
TOTAL SQFT:	3783

SOLD BY:

DRAWN BY: MATTHEW MORRISON

DRAWING DATES:
PRELIM: 10.21.11
FINAL:
REVISED:

SEDGEWICK HOMES PROUDLY PRESENTS A CUSTOM HOME FOR:
BRAD GRIGGS
HOGAN SERIES
JOB ADDRESS

SHEET NUMBER
A-4
OF FIVE

Acknowledgement Of Plans Submittal ONLY!

© COPYRIGHT SEDGEWICK HOMES LLC. 2009. ALL RIGHTS RESERVED.

Date 10/10/12

Date 10-10-12