
Acknowledgement Of
Plans Submittal ONLY!
Max Karriker Date 6-6-06
Marian Dobson Date 6/19/06

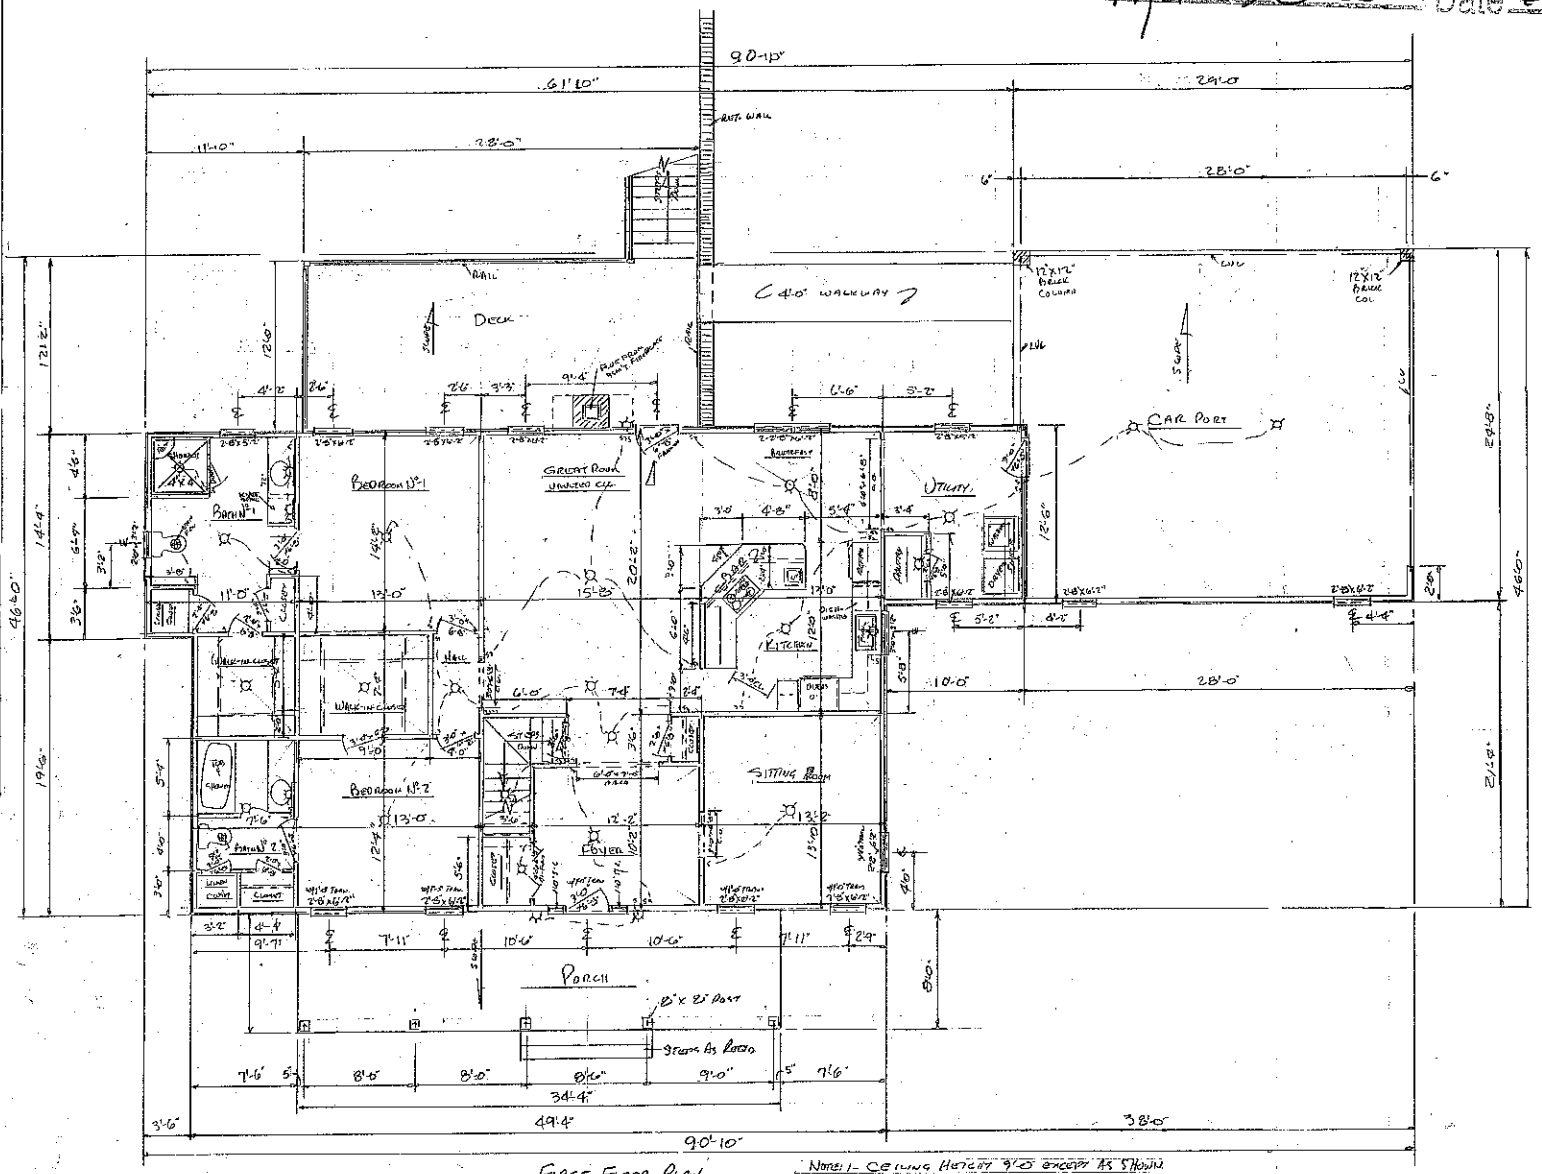


FIRST FLOOR PLAN

NOTES: 1- CEILING HEIGHT 9'-0 EXCEPT AS SHOWN
2- CONTRACTOR WILL VERIFY ALL DIMENSIONS


SQUARE FOOTAGE	
BASEMENT-	1706.0
FIRST FLOOR-	1881.0
CAR PORT-	200.9
FRONT PORCH-	274.0
DECK-	336.0
PATIO-	336.0

KARRIKER	
DATE 12-16-2005 SCALE 1/4"=1'-0"	DRAWN BY Dennis Hall
RESIDENCE	
FIRST FLOOR PLAN	DRAWING NO 3 OF 4


Acknowledgement Of
Plans Submittal ONLY!
Mina Dolan Date 6/19/06
Date

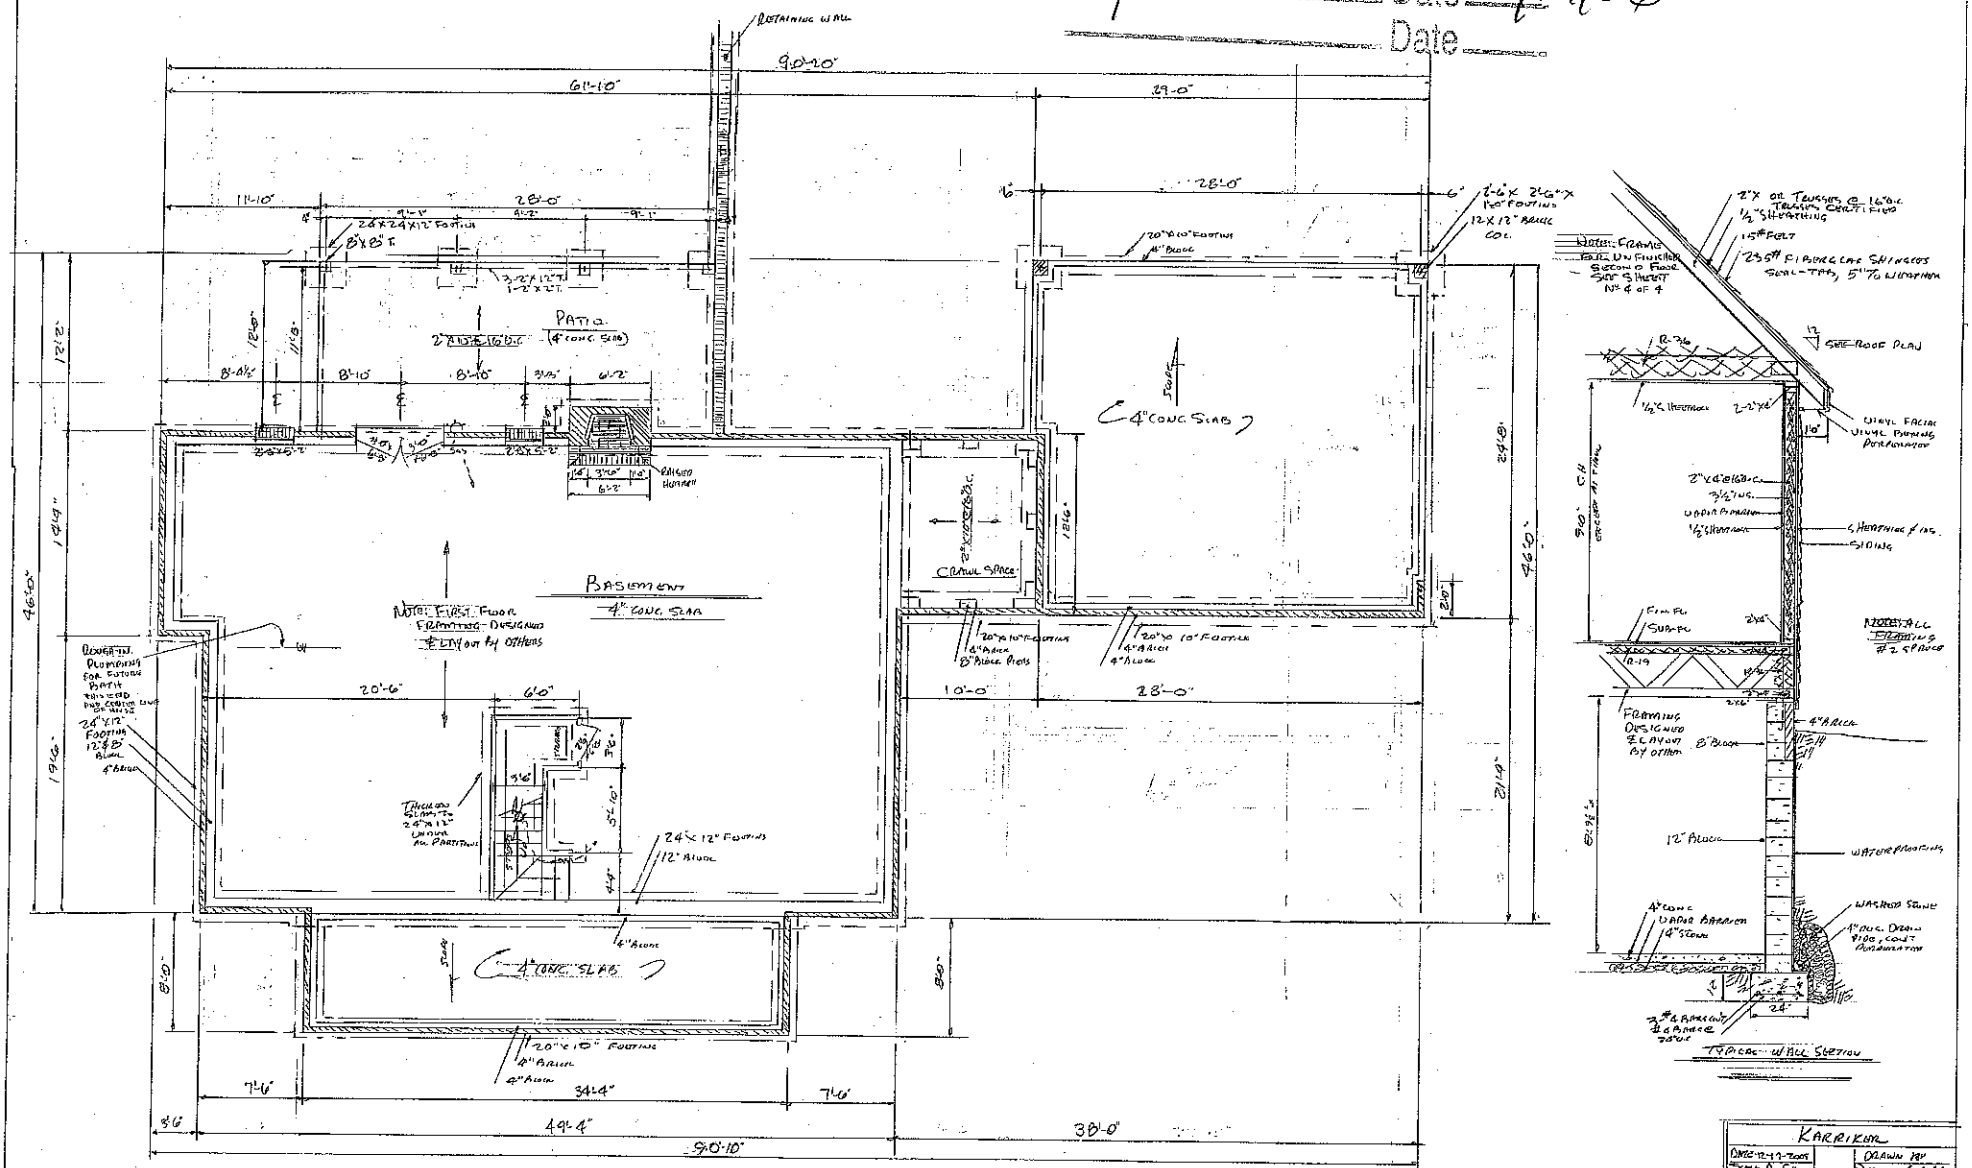


KARRIKAR	
DATE: 12-17-2005	DRAWN BY
SCALE: AS SHOWN	
RESIDENCE	
BASEMENT PLAN & FOUNDATION PLAN & TYPICAL WALL SECTION	DRAWING NO. 2 OF 4

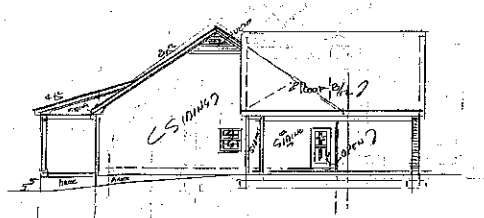

R. HISTDE ELEVATION
SCALE: 1/4"=1'-0"

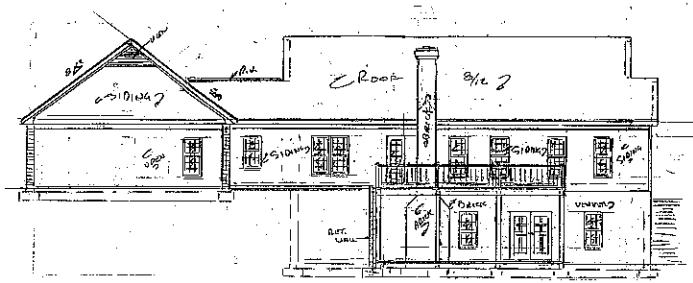

REAR ELEVATION
SCALE: 1/4"=1'-0"

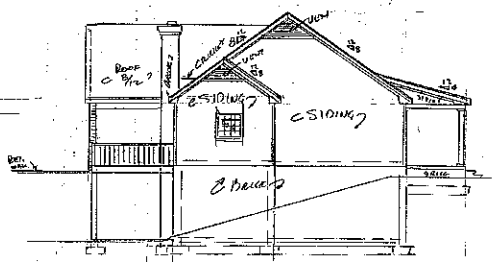


L.H. SIDE ELEVATION
SCALE: 1/4"=1'-0"


Acknowledgement Of
Plans Submittal ONLY!
Date

Acknowledgement Of
Plans Submittal ONLY!
Date

Acknowledgement Of
Plans Submittal ONLY!
Date 6/19/06

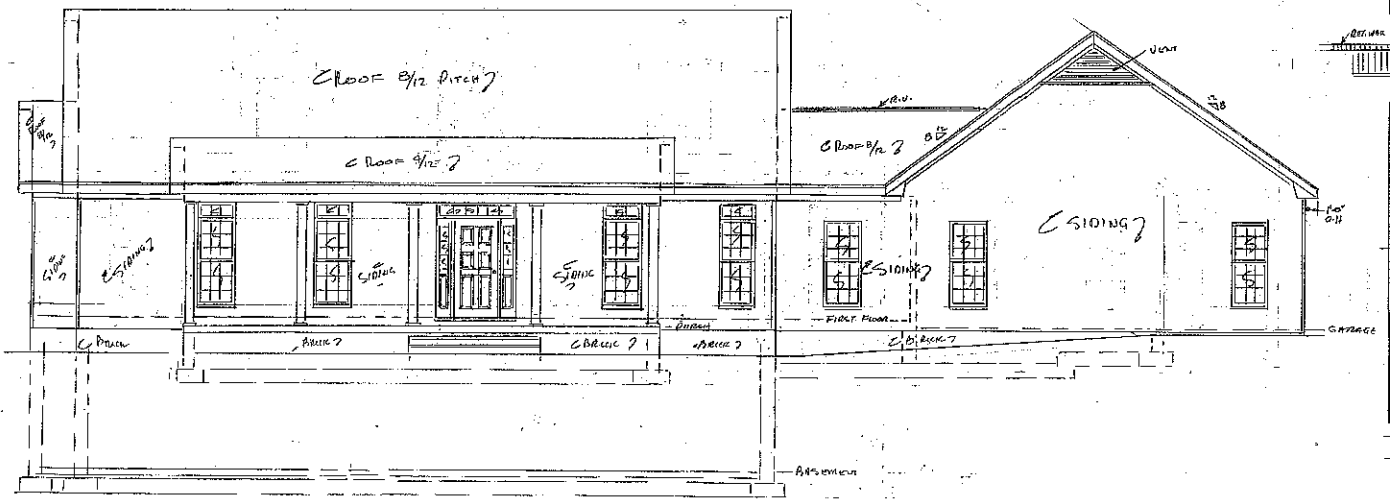

FRONT ELEVATION
SCALE: 1/4"=1'-0"

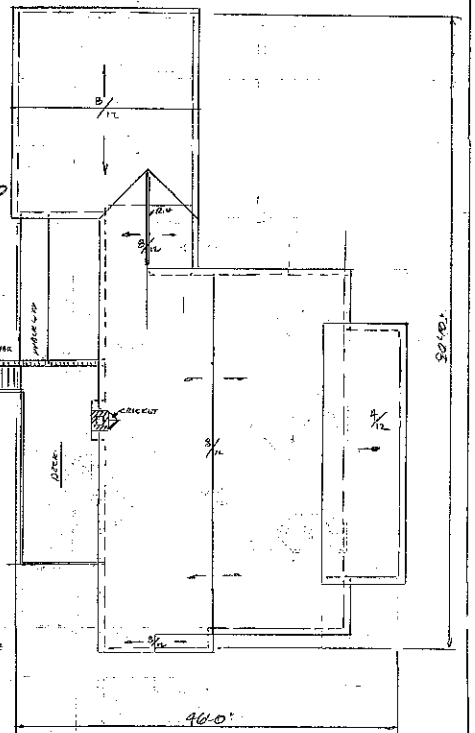

ROOF PLAN
SCALE: 1/8"=1'-0"

NOTE: 1- ROOF PITCH AS SHOWN.
2- ROOF OVERHANG 1'-0".

KARRIKER	
DATE: 12-19-2005 SCALE AS SHOWN	DRAWN BY Steven A. Bell
RESIDENCE	
ELEVATIONS AND ROOF PLAN	DRAWING NO 10F4