IREDELL COUNTY HEATLH DEPARTMENT
ENVIRONMENTAL HEALTH DIVISION
PAGE 2: *SITE PLAN WORKSHEET*

SEE THE "SAMPLE SITE PLAN" BELOW. *INCOMPLETE SITE PLANS WILL BE RETURNED TO YOU FOR COMPLETION AND MAY RESULT IN A DELAY IN THE ISSUANCE OF YOUR SEPTIC SYSTEM PERMIT*!!!

Place an (X) beside each item as you complete the site plan:

- ✓ **Property Line measurements are clearly identified...**
- ✓ **All proposed structures are indicated...**
- ✓ ***SHOW: proposed house or business footprint, wells, water lines, patios, pools and decks, and any other item that will occupy space on the site***
- ✓ **Front and side setbacks from property line...**
- ✓ **Preferred driveway location and configuration, preferred well location...**
- ✓ **Area you prefer your septic system to be placed...**
- ✓ **North arrow, or other sufficient indicator of direction...**

Circle N/A on the following if appropriate:

- ____ **Location of septic systems and wells within 100' of your property...** (N/A)
- ____ **Location of easements and rights of ways on your property...** (N/A)
- ____ **Location of any designated wetlands on the property...** (N/A)

Signature: Kathleen Saunders
REQUIRED **property owner or owner's legal representative signature.**

4-12-15
DATE

USE THIS SPACE TO DRAW YOUR SITE PLAN

Please see Attached

State of North Carolina - Iredell County

The foregoing certificate(s) of Irene L. Freeman(Ramos) & Notary Public of Mecklenburg County, N.C. is Certified to be correct. This instrument was presented for registration and duly recorded in the office of the Register of Deeds of Iredell County, N.C. in Plat Book 12 page 45.

This 5th day of December 1973 at 2:00 P.M.

Register of Deeds

Jackie L Freeman(Ramos)
Donald Ray Allen

16th October 73

Jackie L Freeman (Ramos)

Aug. 1, 1977

16 Oct. 73
1:10,000
7½ Sec/Angle

Donald Ray Allen

NORTH CAROLINA REGISTERED SEAL L-1131 LAND SURVEYOR DONALD RAY ALLEN

PLAT SHOWING
GREEN MEADOWS SUBDIVISION

COOLEE CREEK TOWNSHIP, IREDELL COUNTY, NORTH CAROLINA

PROPERTY OF

MARLO CORPORATION

DON ALLEN SURVEYORS & CONSULTANTS
SCALE: 1"=100'
OCT. 1973

Provided that the plat is recorded within sixty (60) days of final approval, it is approved by the Board of Commissioners

12-4-73 (Date), O. Chandler Dugan (Chairman or Agent)


Provided that the plat is recorded within sixty (60) days of final approval, it is recommended by the Planning Board.


11-21-73 (Date), Jerry T. Sumner (Chairman or Agent)

Note: Knows all men by these presents that I hereby certify that I am the owner of the property shown hereon and I hereby adopt this plat and dedicate to public use as streets, alleys, walks, parks, playgrounds, open space easements forever all areas so shown or indicated as said plat.

Owner(s) Date:

Note: Iron stakes at all rear property corner, and iron stakes along road Right of way at all front lot corners.

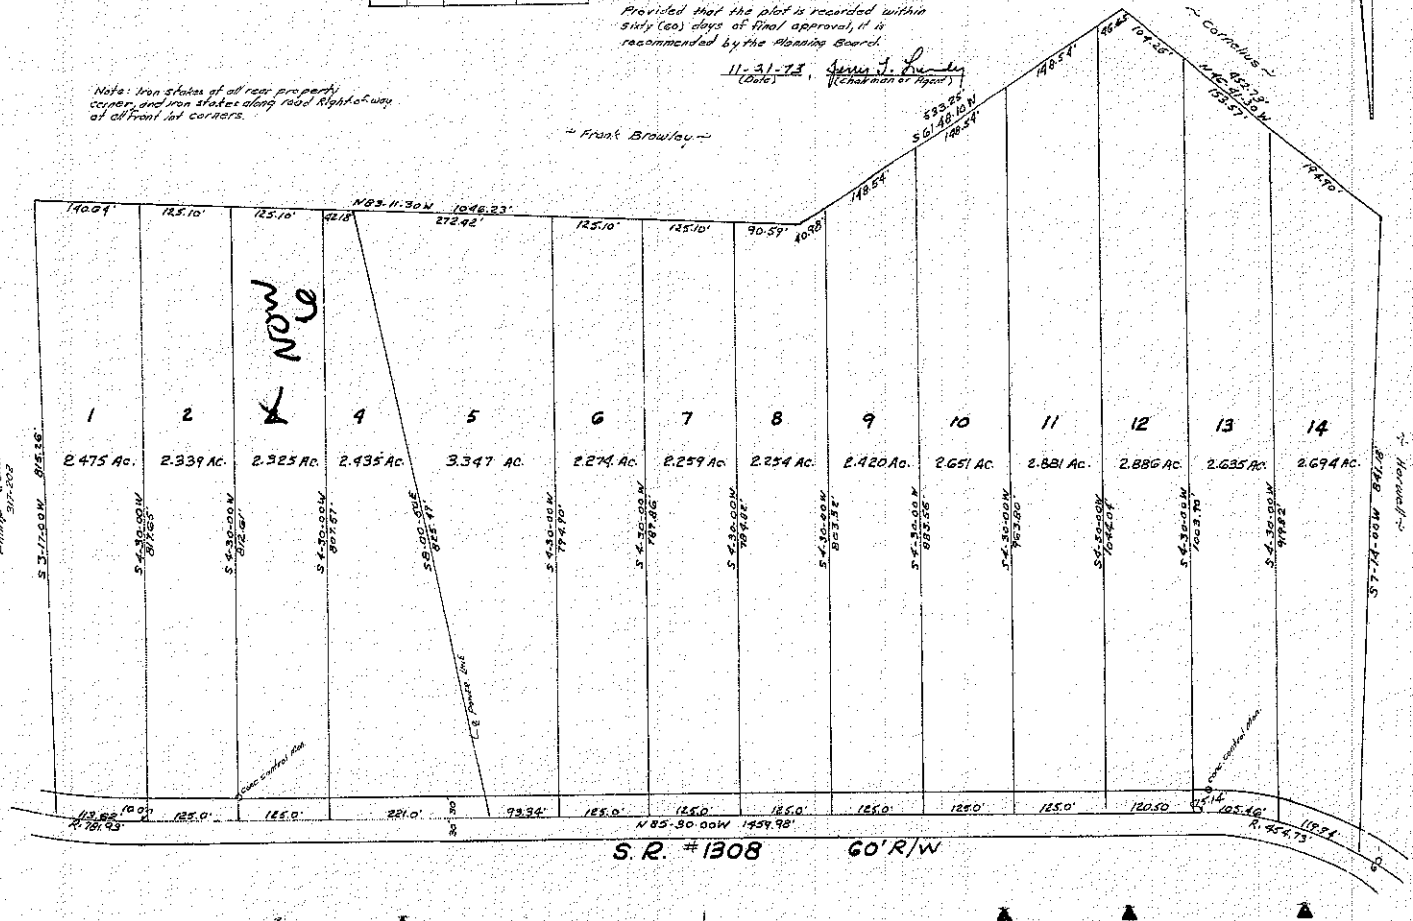

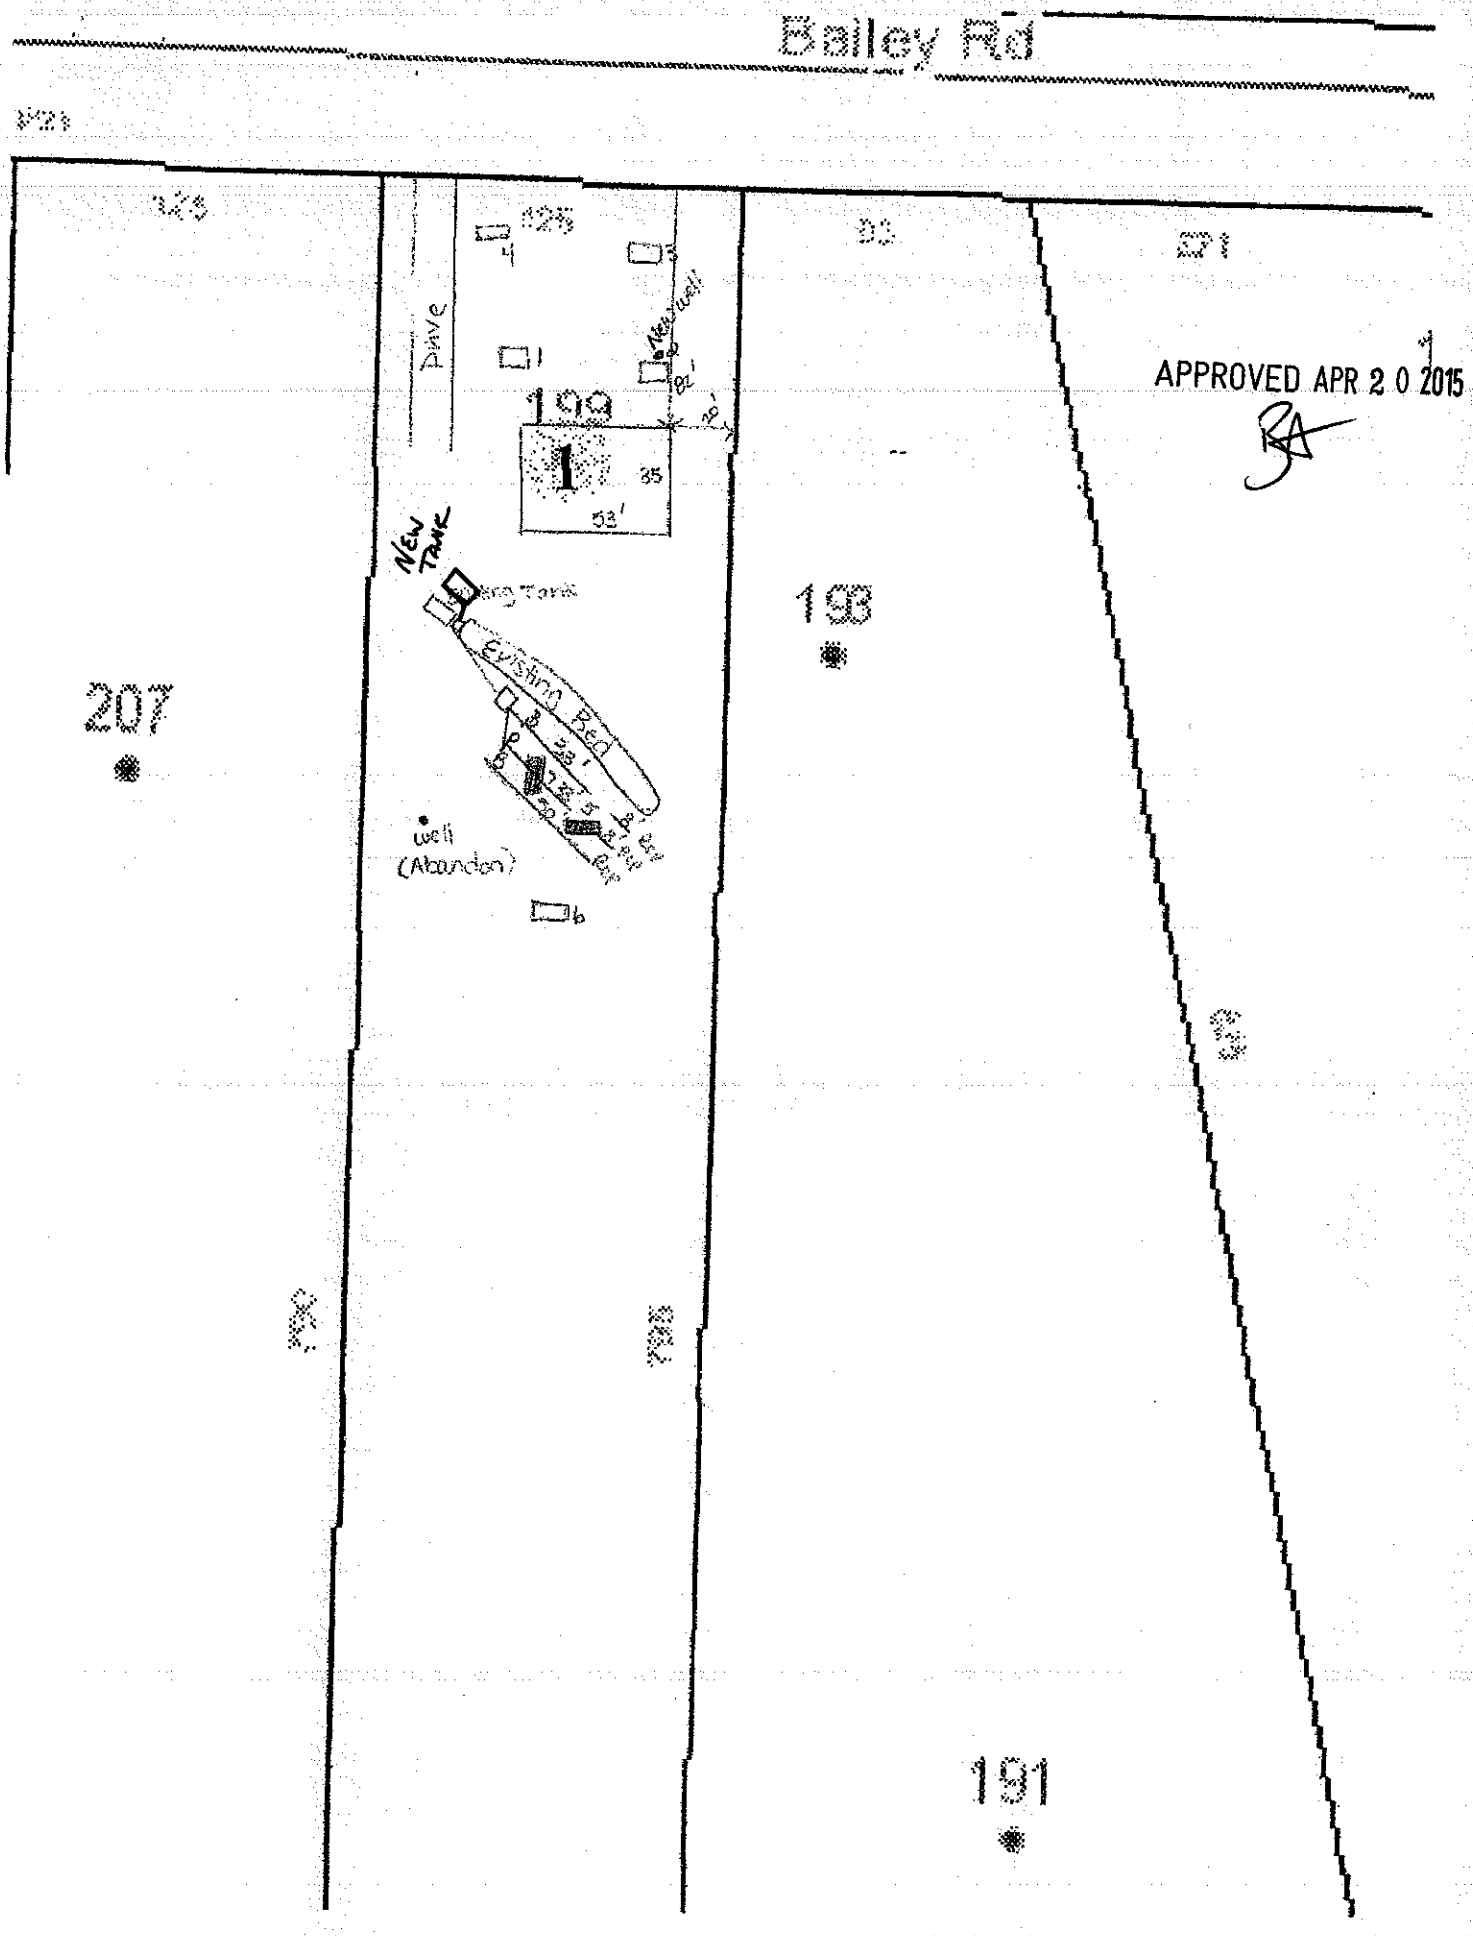
Bailey Rd
Drive
199
1
35
53'
NEW TANK
Existing Tank
Existing Bed
well
(Abandon)
198
207
191
APPROVED APR 2 0 2015