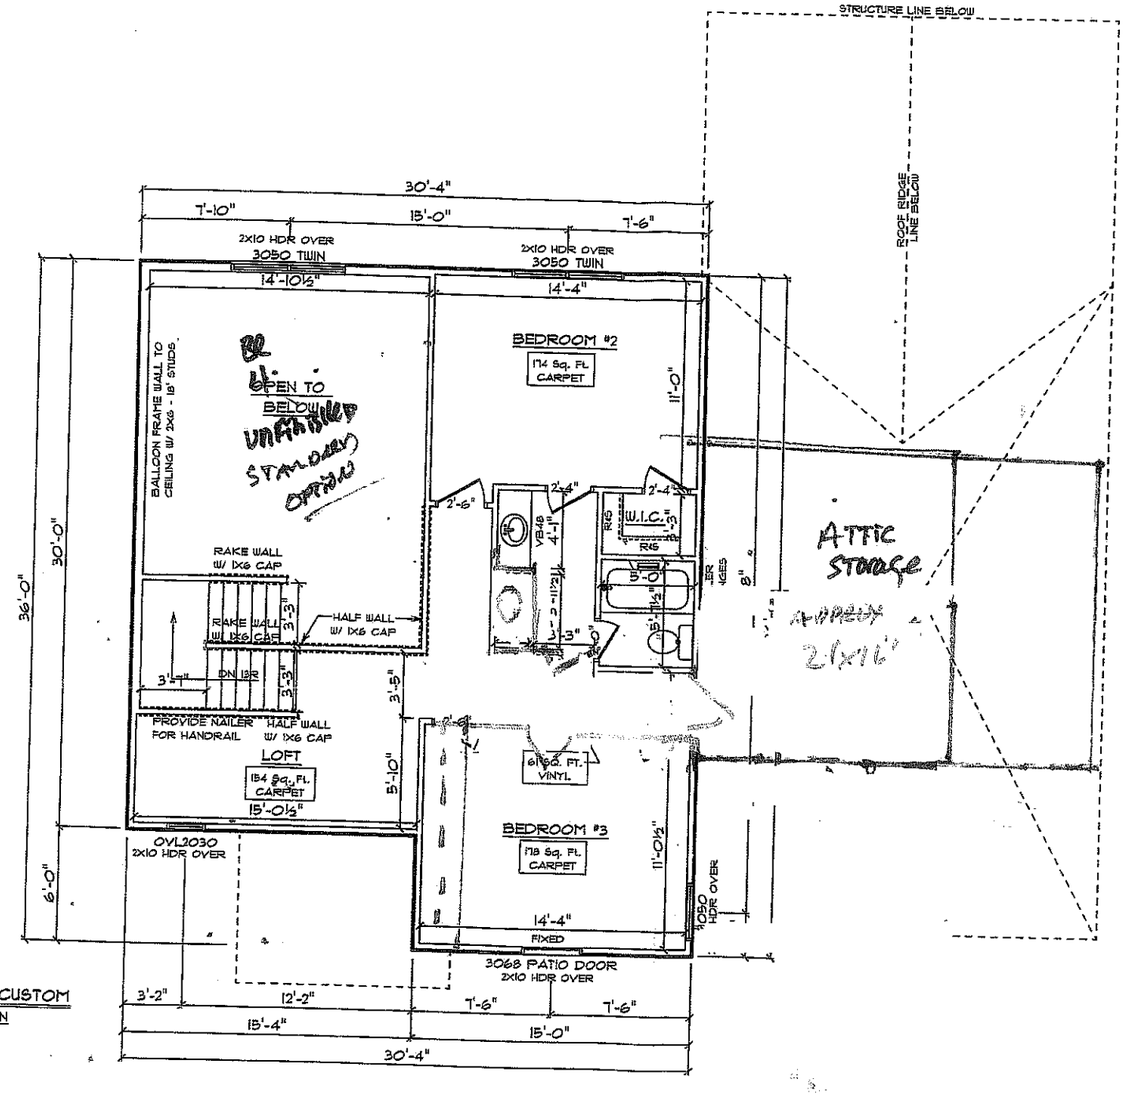


PEARSON 'B' / CUSTOM
SECOND FLOOR PLAN
8' CEILING HEIGHT

Acknowledgement Of Plans Submittal ONLY!
Date 12/13/11
Date 12/13/11

VALUE COLLECTION

©COPYRIGHT 2003 SCHUMACHER HOMES, INC. ALL RIGHTS RESERVED. THIS PLAN AND DOCUMENT MAY BE UTILIZED, IN WHOLE OR PART, WITHOUT THE PRIOR WRITTEN PERMISSION OF SCHUMACHER HOMES, INC. A LICENSE TO USE THIS PLAN IS AVAILABLE TO THE PUBLIC FOR A FEE. PROVIDING OF INFORMATION LEADING TO THE SUCCESSFUL PROSECUTION OF A CLAIM MADE BY SCHUMACHER HOMES, INC. FOR COPYRIGHT INFRINGEMENT

ORIG. DATE:
PRINTED DATE:
DWG NUMBER: 5
SCALE: 1/8" = 1'-0"
DRAWN BY:
CUSTOM BUILT FOR:
JOB #:
CN #:
PROJECT LOCATION:

STYLE OF HOME: PEARSON 'B' / CUSTOM

109 H. WILLIAMSON RD.
MOORESVILLE, N.C. 28117
P. 704-662-3228
F. 704-662-3299
www.schumacherhomes.com

SCHUMACHER HOMES

Acknowledgement Of Plans Submittal ONLY!

Date 12/13/11

Date 12/13/11

GENERAL FRAMING NOTES

- DRYWALLED OPENINGS TO BE 6'-8" HEIGHT UNLESS OTHERWISE NOTED
- HEADERS TO BE 2 PLY UNLESS OTHERWISE NOTED

VALUE COLLECTION NOTES:

- SMOOTH CEILINGS THROUGHOUT HOME
- PAINTED TRIM
- 5-1/4" BASEBOARDS
- 3-1/4" CASING ON INTERIOR DOORS AND WINDOWS HAVE DRYWALLED RETURNS
- 6-PANEL, HOLLOW CORE MOLDED INTERIOR DOORS
- SILVERLINE 3900 SERIES LOW-E VINYL WINDOWS

FLOORING NOTES:

- ALL FLOORING BREAKS OCCUR @ CENTER LINE OF DOOR OPENINGS UNLESS OTHERWISE NOTED
- FLOORING SQUARE FOOTAGES INCLUDE CLOSETS RELATIVE TO THE AREA UNLESS OTHERWISE NOTED
- SOME FLOORING SQUARE FOOTAGES MAY INCLUDE HALLS OR AREAS THATCONNECT WITHOUT WALL SEPARATION IF THE SAME FINISH IS CONTINUED

PEARSON 'B' CUSTOM

FIRST FLOOR PLAN

9' CEILING HEIGHT

VALUE COLLECTION

©COPYRIGHT 2003 SCHUMACHER HOMES, INC. ALL RIGHTS RESERVED. NO PORTION OF THIS DOCUMENT MAY BE REPRODUCED IN WHOLE OR IN PART, WITHOUT THE PRIOR WRITTEN PERMISSION OF SCHUMACHER HOMES, INC. A $1,000.00 REWARD IS AVAILABLE TO ANY PERSON WHO PROVIDES INFORMATION LEADING TO THE SUCCESSFUL PROSECUTION OF A CLAIM MADE BY SCHUMACHER HOMES, INC. FOR COPYRIGHT INFRINGEMENT.

ORIG. DATE:

PRINTED DATE:

DWG NUMBER: 4

STYLE OF HOME: PEARSON 'B' / CUSTOM

DRAWN BY:

SCALE: 1/8" = 1'-0"

CUSTOM BUILT FOR:

JOB #:

CN #:

PROJECT LOCATION:

109 H. WILLIAMSON RD,
MOORESVILLE, N.C. 28117
P. 704-662-3228
F. 704-662-3299
www.schumacherhomes.com

SCHUMACHER HOMES