IREDELL COUNTY HEALTH DEPARTMENT *ENVIRONMENTAL HEALTH DIVISION:*

SITE PLAN WORKSHEET

SEE THE "SAMPLE SITE PLAN" BELOW. ***INCOMPLETE SITE PLANS WILL BE RETURNED TO YOU FOR COMPLETION AND MAY RESULT IN A DELAY IN THE ISSUANCE OF YOUR SEPTIC SYSTEM PERMIT!!!***

Place an (X) beside each item as you complete the site plan:

X **Property Line measurements are clearly identified…** X **All proposed structures are indicated…**

SHOW: proposed house or business footprint, wells, water lines, patios, pools and decks, and any other item that will occupy space on the site


X **Front and side setbacks from property line…** X **Preferred driveway location and configuration, preferred well location…**

X **Area you prefer your septic system to be placed…** X **North arrow, or other sufficient indicator of direction…**

Circle N/A on the following if appropriate:

X **Location of septic systems and wells within 100' of your property… N/A**

X **Location of easements and rights of ways on your property… N/A** N/A **Location of any designated wetlands on the property… N/A**

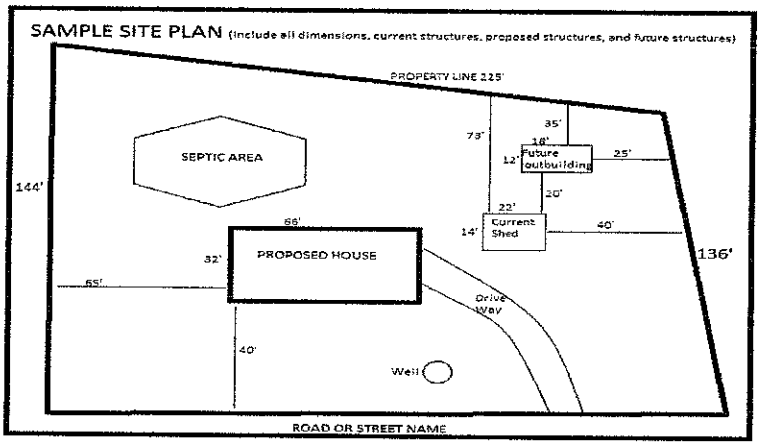

USE THIS SPACE TO DRAW YOUR SITE PLAN


Attached

Signature: _____


REQUIRED **property owner or owner's legal representative signature.**

4/5/16

DATE

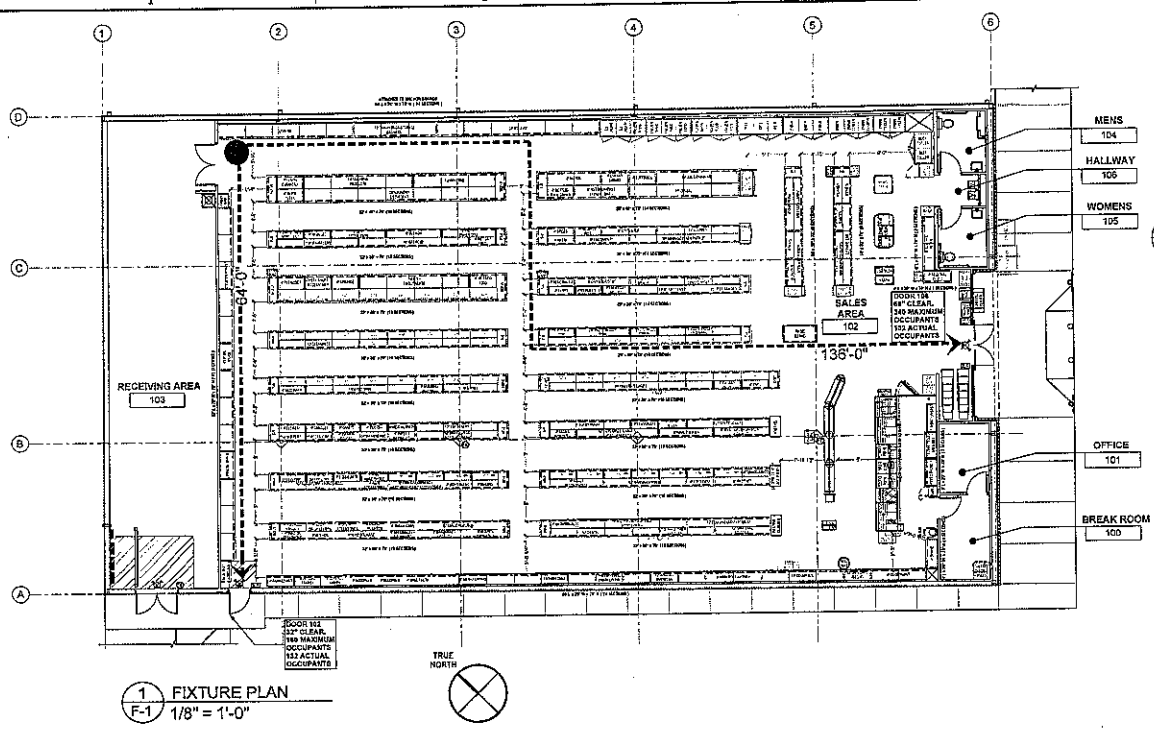

1 / F-1 FIXTURE PLAN
1/8" = 1'-0"

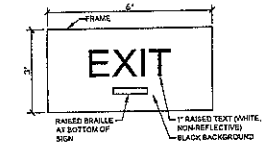

EXIT SIGN TO BE MOUNTED 60" A.F.F. TO BASELINE OF OF TEXT AT EACH EGRESS DOOR.

2 / F-1 TYPICAL "EXIT" SIGN DETAIL
N.T.S.

GENERAL NOTES:

1. COUNTERS MUST BE NO HIGHER THAN 36" OR MUST HAVE A 36" LONG SECTION WITH A MAXIMUM HEIGHT OF 36 INCHES FOR WHEELCHAIR ACCESS.
2. PORTABLE FIRE EXTINGUISHERS TO BE PROVIDED AND INSTALLED BY S.C. AT LOCATIONS AS RECOMMENDED PER THE LOCAL FIRE AUTHORITY. PORTABLE FIRE EXTINGUISHERS SHALL BEAR LABEL OF AN APPROVED AGENCY, BE OF APPROVED TYPE AND BE INSTALLED IN LOCATIONS VISIBLE AND ACCESSIBLE TO THE OCCUPANTS (MAXIMUM 75' TRAVEL DISTANCE).
3. REFER TO THIS SHEET FOR CHECKOUT REGISTER DETAILS.
4. SEE THIS SHEET FOR EXIT SIGN LOCATIONS.


(FE) PORTABLE FIRE EXTINGUISHER (2A-20BC)

CEILING MOUNTED EXIT SIGN (REFER TO SHEET E-2 FOR MOUNTING HEIGHT)


(EX) WALL MOUNTED EXIT SIGN (REFER TO SHEET A-9 FOR MOUNTING HEIGHT)

Parts List

ITEM	QTY	PART NUMBER	SIZE DESCRIPTION
1	2	5200-0010	5200 REVERSIBLE MAIN CABINET
2	2	5200-0130	7FOOTBOARDS/SELF STD KIT
3	2	5200-0150	5200 KICK BOX
4	2	5200-0250	PRINTER SHELF
5	2	5200-0050	5200 IGE PLATFORM
6	2	5300-0070	MEGA HOOKS 5.12 X 6.46
7	1	5220-0010	5220 SMALL CARDBOWL
8	2	5220-0100	5220 SMALL KICK BOX
10	1	5221-0010	5221 LARGE CARDBOWL REVERSIBLE
12	3	DDM-10 TRUE	10YR Glass Door Merchandiser (DDM-10
13	1	Lane Light_1	
14	1	Lane Light_2	

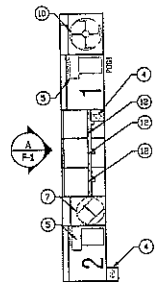

2 / F-1 PLAN AT CHECKOUT
1/4" = 1'-0"

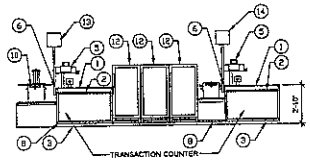

A / F-1 ELEVATION
1/4" = 1'-0"

REQUIRED NATIONAL ACCOUNT VENDORS			
COMPANY	CONTACTS	PHONE #	REQUIRED ITEMS
GRAYBAR	JEROME BANNISTER	615-743-4302 DollargeneralT@graybar.com	CABLE TRAY
BASS SECURITY SERVICES, INC.	NATIONAL ACCOUNT SALES	888-774-3400 EXT. 925	DOOR HARDWARE AND RESTROOM ACCESSORIES
MC CUE CORPORATION	PRICING - BRAD ROBINSON ORDERING - BRETT JOHNSON	404-283-7755 bmobinson@mccuecorp.com 800-800-6503 EXT. 266	TRIM KIT INCLUDES BUMPER GUARDS AND CART STOP
ROOF CURB SYSTEMS	GREG SMYTH	800-683-5648 gsmyth@roofcurb.com	RTU CURB
CURBS PLUS INC.	ALLAN THRAILKILL	800-638-2872 allan.thrailkill@curbs-plus.com	RTU CURB
ACC INTERNATIONAL INC.	GREG CONRAD	800-382-2672 gconrad@kccurbs.com	RTU CURB
YORK	NATIONAL ACCOUNTS	800-861-9755	HVAC UNITS york-dollargeneral-bid@jci.com
CARRIER	ANDREW BROMWELL	877-501-4432 andrew.bromwell@carrierafc.com	HVAC UNITS
SHERWIN WILLIAMS	LOCAL SHERWIN WILLIAMS STORE		PAINT, PRIMER, CONCRETE SEALER AND BLOCK FILLER
NABCO ENTRANCES	KIM RAUSCH	262-679-7513 Dollargenerals@nabcoentrances.com	DT,DC,DE,IN,KY,MA,MD,ME,MI, NH,NJ,NY,OH, PA,RI,VA,VT,WV MODEL #GT1175-02
STANLEY ACCESS TECHNOLOGIES	DENNIS WEISS	256-775-8992 DGdoors@sbdinc.com	AR,AZ,CA,CO,IL,IA,KS,LA,MN, MO,MS,NE,NM,NV,OK,SD,TX,UT,WI
ASSA ABLOY ENTRANCE SYSTEMS	ROSS MERKLING	509-328-2560 dollargeneral.beta@us.assaabloy.com	AL, FL, GA, NC, SC, TN
D&P CUSTOM LIGHTING	NATIONAL ACCOUNT SALES	800-251-2200	CUSTOM POWER POLES
EMERSON CLIMATE TECHNOLOGIES	WEBSITE: http://dollargeneralbid.ecboxstore.net	USER NAME: dollargeneralbid PASSWORD: dollargeneralbid	EMS SUPPLIER NOTE: CUSTOMIZED DOLLAR GENERAL EMS PANEL REQUIRES STORE #, CITY, STATE, ZIP CODE & CITY, OF HVAC UNITS OF THE INSTALL SITE WHEN ORDERING.
RETROPLATE SYSTEMS	CURTIS TURNBULL	858-842-3144 servicebaccounts@retroplatesystem.com	CONCRETE POLISHING SYSTEMS
EUCLID CHEMICAL COMPANY	PHIL BRANDT	877-436-3626 Pbrandt@euclidchemical.com	CONCRETE POLISHING SYSTEMS
OESX LIGHTING	BRENDAN HARTT	904-380-5033 bhartt@oesx.com	ELECTRICAL LIGHTING SUPPLIES AL,AR,AZ,CO,FL,GA,ID,LA, CA, NV,MS,NC,NM,OK,SC,TN,TX,VA, WV
CED - CONSOLIDATED ELECTRICAL DISTRIBUTORS	ROBERT DECKER	270-781-2228 rdecker@cedsupply.com	ELECTRICAL SWITCH GEAR
GIRTMAN AND ASSOCIATES	CHARLES GIRTMAN III	615-350-6900	INTERIOR DOORS AND FRAMES AL,AR,AZ,IA,CA,CO,FL,GA,KS,LA,MN,MO,MS,NE,NM,NV,OK, OR,SC,SD,TN,TX,UT,WI
THE COOK & BOARDMAN GROUP	JOE HARRELL	336-837-0673 nationalsales@cookandboardman.com	INTERIOR DOORS AND FRAMES CT,DE,IL,IN,KY,MA,MD,ME,MI,NC,NH,NJ,NY,OH,PA,VA,VT,WV
CROSSCOM NATIONAL	RACHEL KRAFFT	847-850-0223 rkraft@crosscomnational.com	LOW VOLTAGE VOICE/DATA NORTH: CO,CT,DE,IA,IL,IN, KS,KY,MA,MD,MI,MN,MO,ME,NH,NJ,NV, NY,OH,PA,RI,SD,UT,VA,VT,WI,WV,WY
ASD	DWAYNE SIMMONS	828-684-1044 dollargeneral@asd-inc.com	LOW VOLTAGE VOICE/DATA SOUTH: AL, AR, CA, AZ, FL, GA, LA, MS, NC, NM, OK, SC, TN, TX
RAINBIRD IRRIGATION	LOCAL RAIN BIRD DISTRIBUTER	WWW.RAINBIRD.COM	IRRIGATION SYSTEMS

RECOMMENDED NATIONAL ACCOUNT VENDORS			
PRE-ENGINEERED METAL BUILDING			
COMPANY	CONTACTS	PHONE #	
VP BUILDINGS	DAVID ENGLISH	801-568-4537 DEnglish@vp.com	PRE-ENGINEERED METAL BUILDING
STAR BUILDING SYSTEMS	JEFF HORN	866-584-8600	PRE-ENGINEERED METAL BUILDING
NUCOR BUILDING SYSTEMS	BOB BARRY	315-622-4440 CORPORATE: 980-637-7691	PRE-ENGINEERED METAL BUILDING https://www.buildmetal.net/terms/pdf/buildingsquote.pdf
BIG BEE STEEL BUILDINGS, INC.	KEVIN BUSLER	800-833-3378	PRE-ENGINEERED METAL BUILDING

IRRIGATION			
COMPANY	CONTACTS	PHONE #	
RAIN BIRD IRRIGATION	LOCAL RAIN BIRD DISTRIBUTER	WWW.RAINBIRD.COM	IRRIGATION SYSTEMS

REQUIRED NATIONAL ACCOUNTS FOR ENGINEERING AND CONSTRUCTION MATERIAL TESTING			
COMPANY	CONTACTS	PHONE #	
ATC ASSOCIATES, INC.	LESLIE GREENWOOD	205-733-8775 atalgeneral@atcassociates.com	www.atcassociates.com
BUILDING AND EARTH SCIENCES, INC.	MATT ADAMS	205-335-6160 dollargeneral@buildingandearth.com	www.buildingandearth.com
EAS PROFESSIONALS, INC.	JERRY MARRONE	864-234-7366 dollargeneral@eas-pro.com	www.eas-pro.com
PROFESSIONAL SERVICE INDUSTRIES, INC. (PSI)	TERESA HEBNER	770-424-5200 ext.5033 teresa.hebner@psiusa.com	www.psiusa.com
TERRACON	JOHN MEADOW	770-823-0755 ext.353 dollargeneral@terracon.com	www.terracon.com

NOTE: MATERIAL TESTING IS REQUIRED ON ALL TRIPLE NET LEASES.
NATIONAL ACCOUNT & CONTACT INFORMATION SUBJECT TO CHANGE

CPD Engineering and Architecture Professional Corporation - 52715

DOLLAR GENERAL

REV.	DATE	DESCRIPTION

No. 52715 — REGISTERED PROFESSIONAL ENGINEER — STATE OF NORTH CAROLINA

10439 — REGISTERED LANDSCAPE ARCHITECT — STATE OF NORTH CAROLINA

04/25/16

DOLLAR GENERAL
U.S. 21 & BAILEY RD.
MOORESVILLE, NC 28117

FIXTURE PLAN, VENDOR LIST & CHECKOUT COUNTER DETAILS

ISSUED FOR:

PERMIT	04.07.16
BID	-
CONSTRUCTION	04.25.16
RECORD	-

PROJECT MANAGER	DESIGNER
MAR	CDL

JOB NO. 2015192.21

F-1

Drawing Name: G:\2015\2015192.21 Mooresville, NC\Dwg\Bid\2015192.21_FIXTURE PLAN.DWG