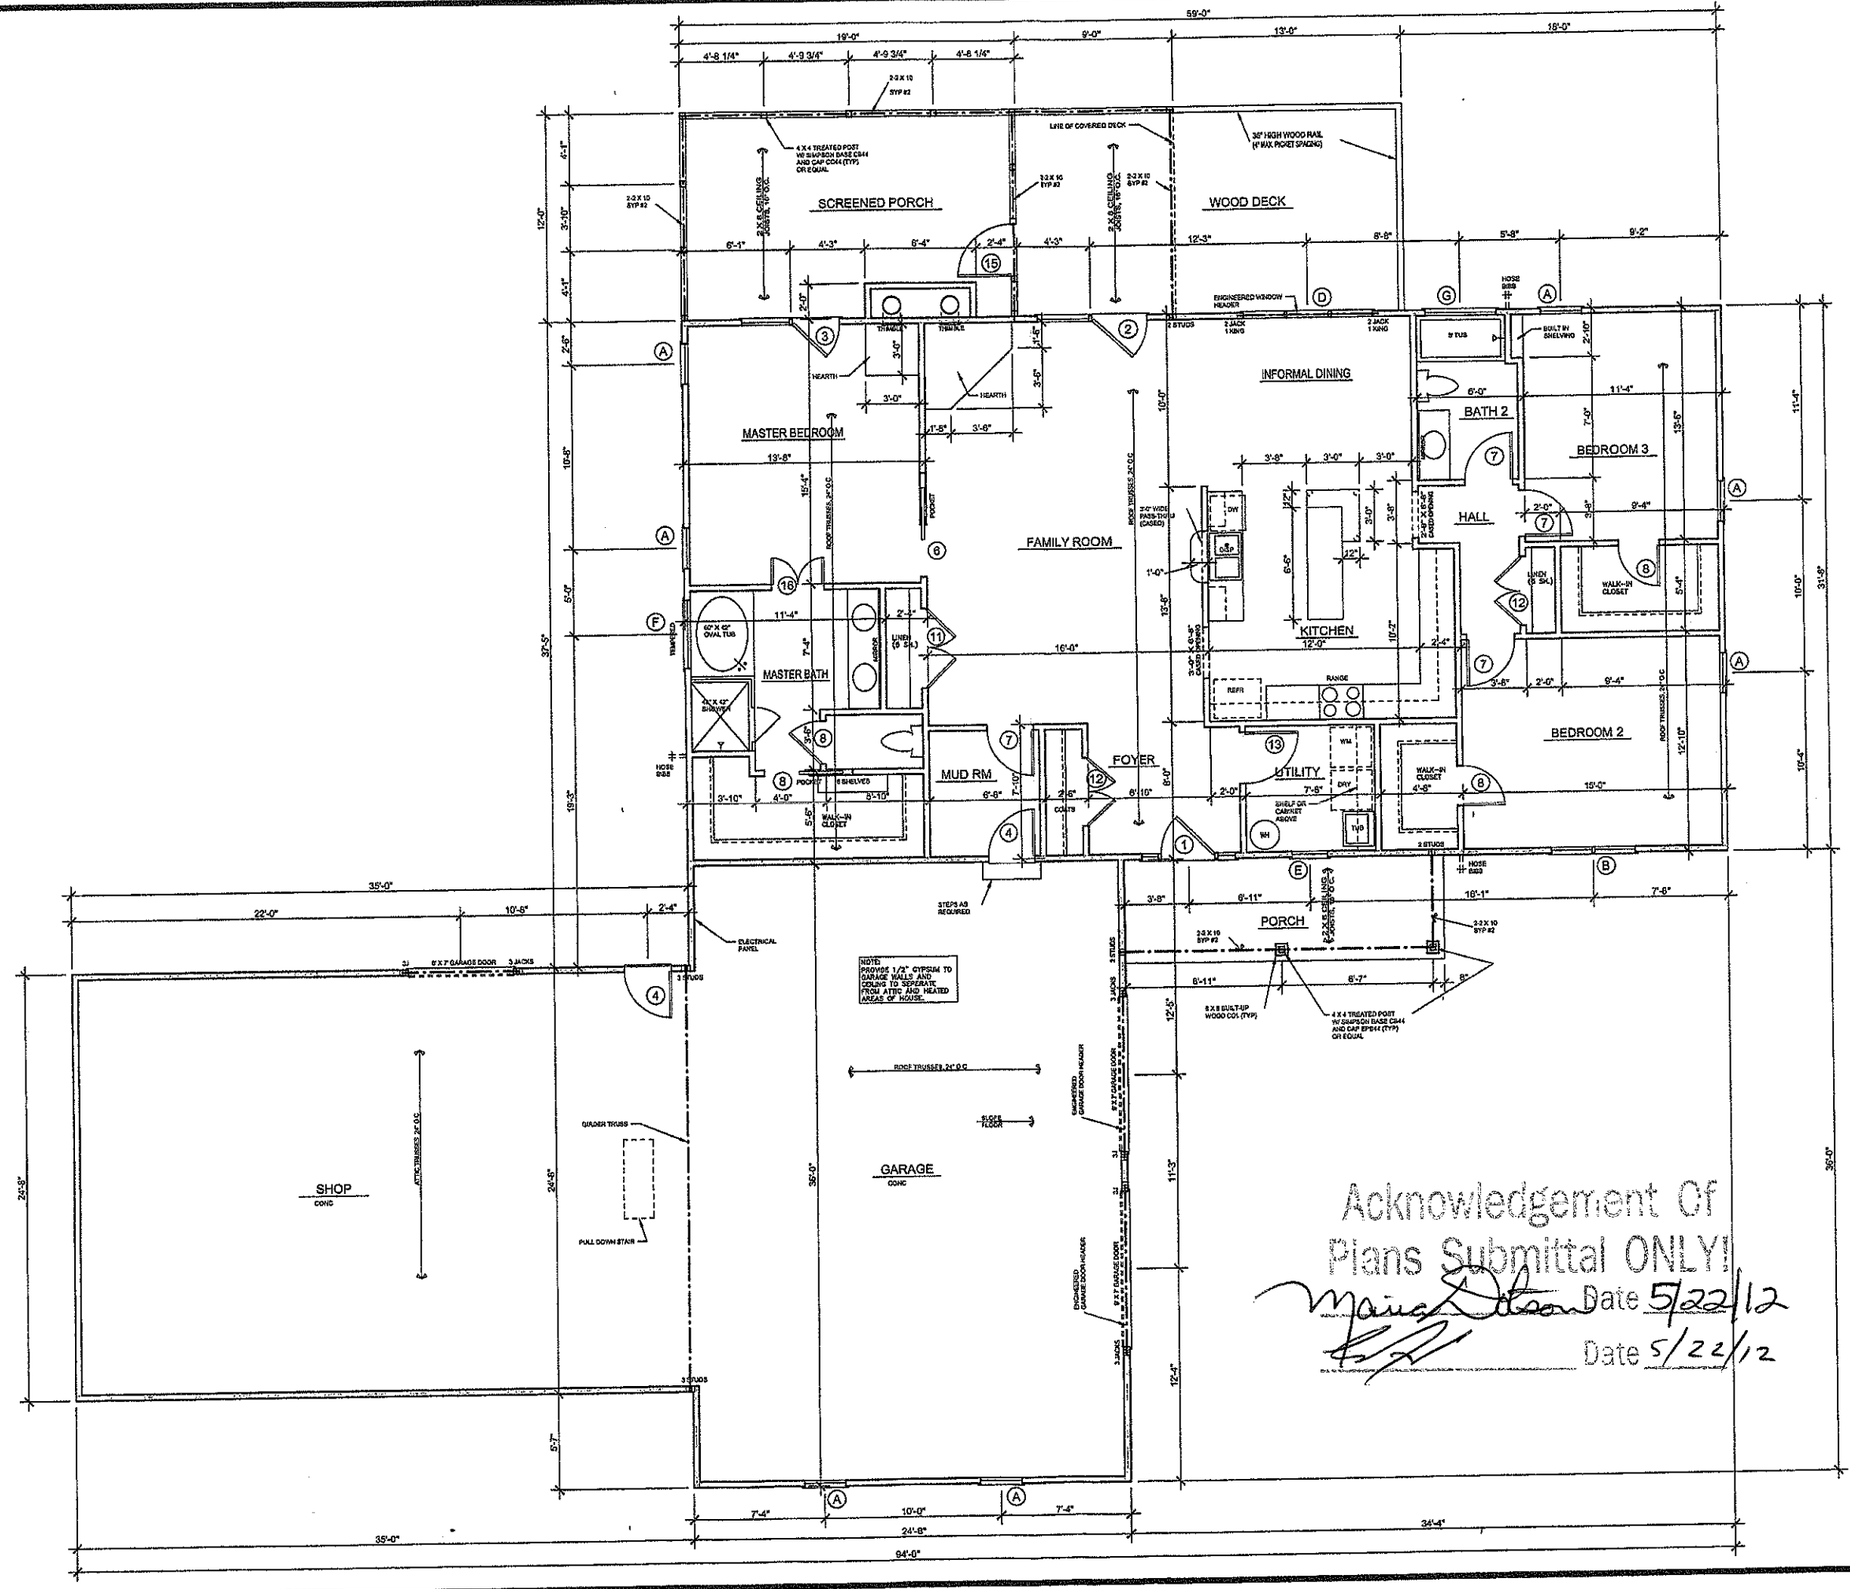


DOOR SCHEDULE

TYPE	SIZE	DESCRIPTION
1	3'-0" X 6'-8" X 1 3/4" W/ 12" SIDELIGHTS	SEE FRONT ELEVATION
2	2-3'-0" X 6'-8" X 1 3/4"	ATRIUM, FIFTEEN LIGHT
3	2-2'-8" X 6'-8" X 1 3/4"	ATRIUM, FIFTEEN LIGHT
4	2'-8" X 6'-8" X 1 3/4"	20 MINUTE RATED
5	3'-0" X 6'-8" X 1 3/4"	6 PANEL COLONIAL
6	3'-0" X 6'-8" X 1 3/8"	6 PANEL COLONIAL (POCKET)
7	2'-8" X 6'-8" X 1 3/8"	6 PANEL COLONIAL
8	2'-6" X 6'-8" X 1 3/8"	6 PANEL COLONIAL
9	2'-4" X 6'-8" X 1 3/8"	6 PANEL COLONIAL
10	2'-0" X 6'-8" X 1 3/8"	6 PANEL COLONIAL
11	2-2'-4" X 6'-8" X 1 3/8"	PAIR, 6 PANEL COLONIAL
12	2-2'-0" X 6'-8" X 1 3/8"	PAIR, 6 PANEL COLONIAL
13	3'-0" X 6'-8" X 1 3/8"	6 PANEL COLONIAL
14	3'-0" X 6'-8" X 1 3/4"	20 MINUTE RATED
15	3'-0" X 6'-8" X 1 3/8"	SCREENED DOOR
16	2-1'-6" X 6'-8" X 1 3/8"	PAIR, 6 PANEL COLONIAL

WINDOW SCHEDULE

TYPE	SIZE	DESCRIPTION
A	2'-4" X 5'-0"	CLAD, CASEMENT
B	2-2'-4" X 5'-0"	CLAD, CASEMENT
C	3-2'-4" X 5'-0"	CLAD, CASEMENT
D	3-2'-4" X 6'-0"	CLAD, CASEMENT
E	2'-0" X 4'-6"	CLAD, CASEMENT
F	4'-0" X 4'-6"	CASEMENT GLASS BLOCK HILITE
G	4'-0" X 1'-0"	TRANSOM WINDOW

SITE ADDRESS:
153 Barclay Lane
Mooresville, NC 28115

AREA:

1ST FLOOR HEATED	1934 □
SCREEN PORCH / DECK	499 □
GARAGE & STORAGE	1751 □
TOTAL AREA	4184 □

FLOOR PLAN
SCALE: 1/4" = 1'-0"

CUSTOM RESIDENCE FOR:
RONALD AND MONIKA FANDREY

NATHAN GLASS DESIGNS
HOME DESIGN & DRAFTING
35340 11TH CT SW
FEDERAL WAY, WA 98023
(253) 505-7092

JOB NO. FANDREY
DATE 4/12
DRAWN BY NDG
REVISIONS:
SHEET NO. A-2 OF 6