IREDELL COUNTY HEALTH DEPARTMENT
ENVIRONMENTAL HEALTH DIVISION
Application For Improvement Permit

ALL items on this application form must be completed before Health Department can begin work. One application must be completed by the property owner or agent for each (proposed) site.

PERSONAL INFORMATION:

Pauline K. Goodman | 664-6487 | 900-805 W. Wilson, | Mooresville, | NC | 28115
Applicant | Phone # | Mailing Address | City | State | Zip Code

Rose Sherrill | 3817 Palomino Dr | Fort Worth | Texas | 76116
Current Property Owner | Mailing Address | City | State | Zip Code

PROPERTY INFORMATION:

(Proposed) Subdivision Name | (Proposed) Lot # | (Proposed) Block/Section # | IQ-A-53A State Road #

Private Well | | | Tax Map #
(Proposed) Water Supply: Public, Private Well | **Preliminary Plat Approval Date** (DEVELOPERS ONLY)

Specific Directions to Property (From Statesville) Highway 21/115 S., Turn Left on Shinnville Rd. 1st Lot on Left.

TYPE OF FACILITY: (use check (X) or number as appropriate)

House ____ Mobile Home X Commercial ____ No. Bedrooms 4 No. Baths 2

No. Persons or Employees (commercial only) ____ Basement ____ Basement with Plumbing ____

Crawl Space X Concrete Slab ____ Garbage Disposal ____ Jaccuzi or spa ____


COVENANT AND SIGNATURE:


I hereby make application to the Iredell County Health Department for a soils/site evaluation of the property described above. This evaluation is to be conducted for the sole purpose of obtaining a septic system Improvement Permit. I hereby authorize Iredell County Health Department representatives to go onto the above property for purposes of conducting this evaluation. I understand that, by state law, any Improvement Permit issued on the above property may be voided if substantial changes are made to the designated sewage system site. The issuance of an Improvement Permit by the Iredell County Health Department does not relieve me from compliance with all other relevant state/local laws or regulations. As owner or authorized agent, I covenant that the contents of this application are true and represent the maximum facilities intended to be placed on this property to my knowledge to date.

I understand that any Improvement Permit issued on the above property is valid for five (5) years from the issuance date and is subject to revocation if the above described site plans or intended use changes.

3-8-96 DATE Janet L. Morton SIGNATURE OF OWNER/AUTHORIZED AGENT

Prelimianry plan not for recordation, conveyances or sales

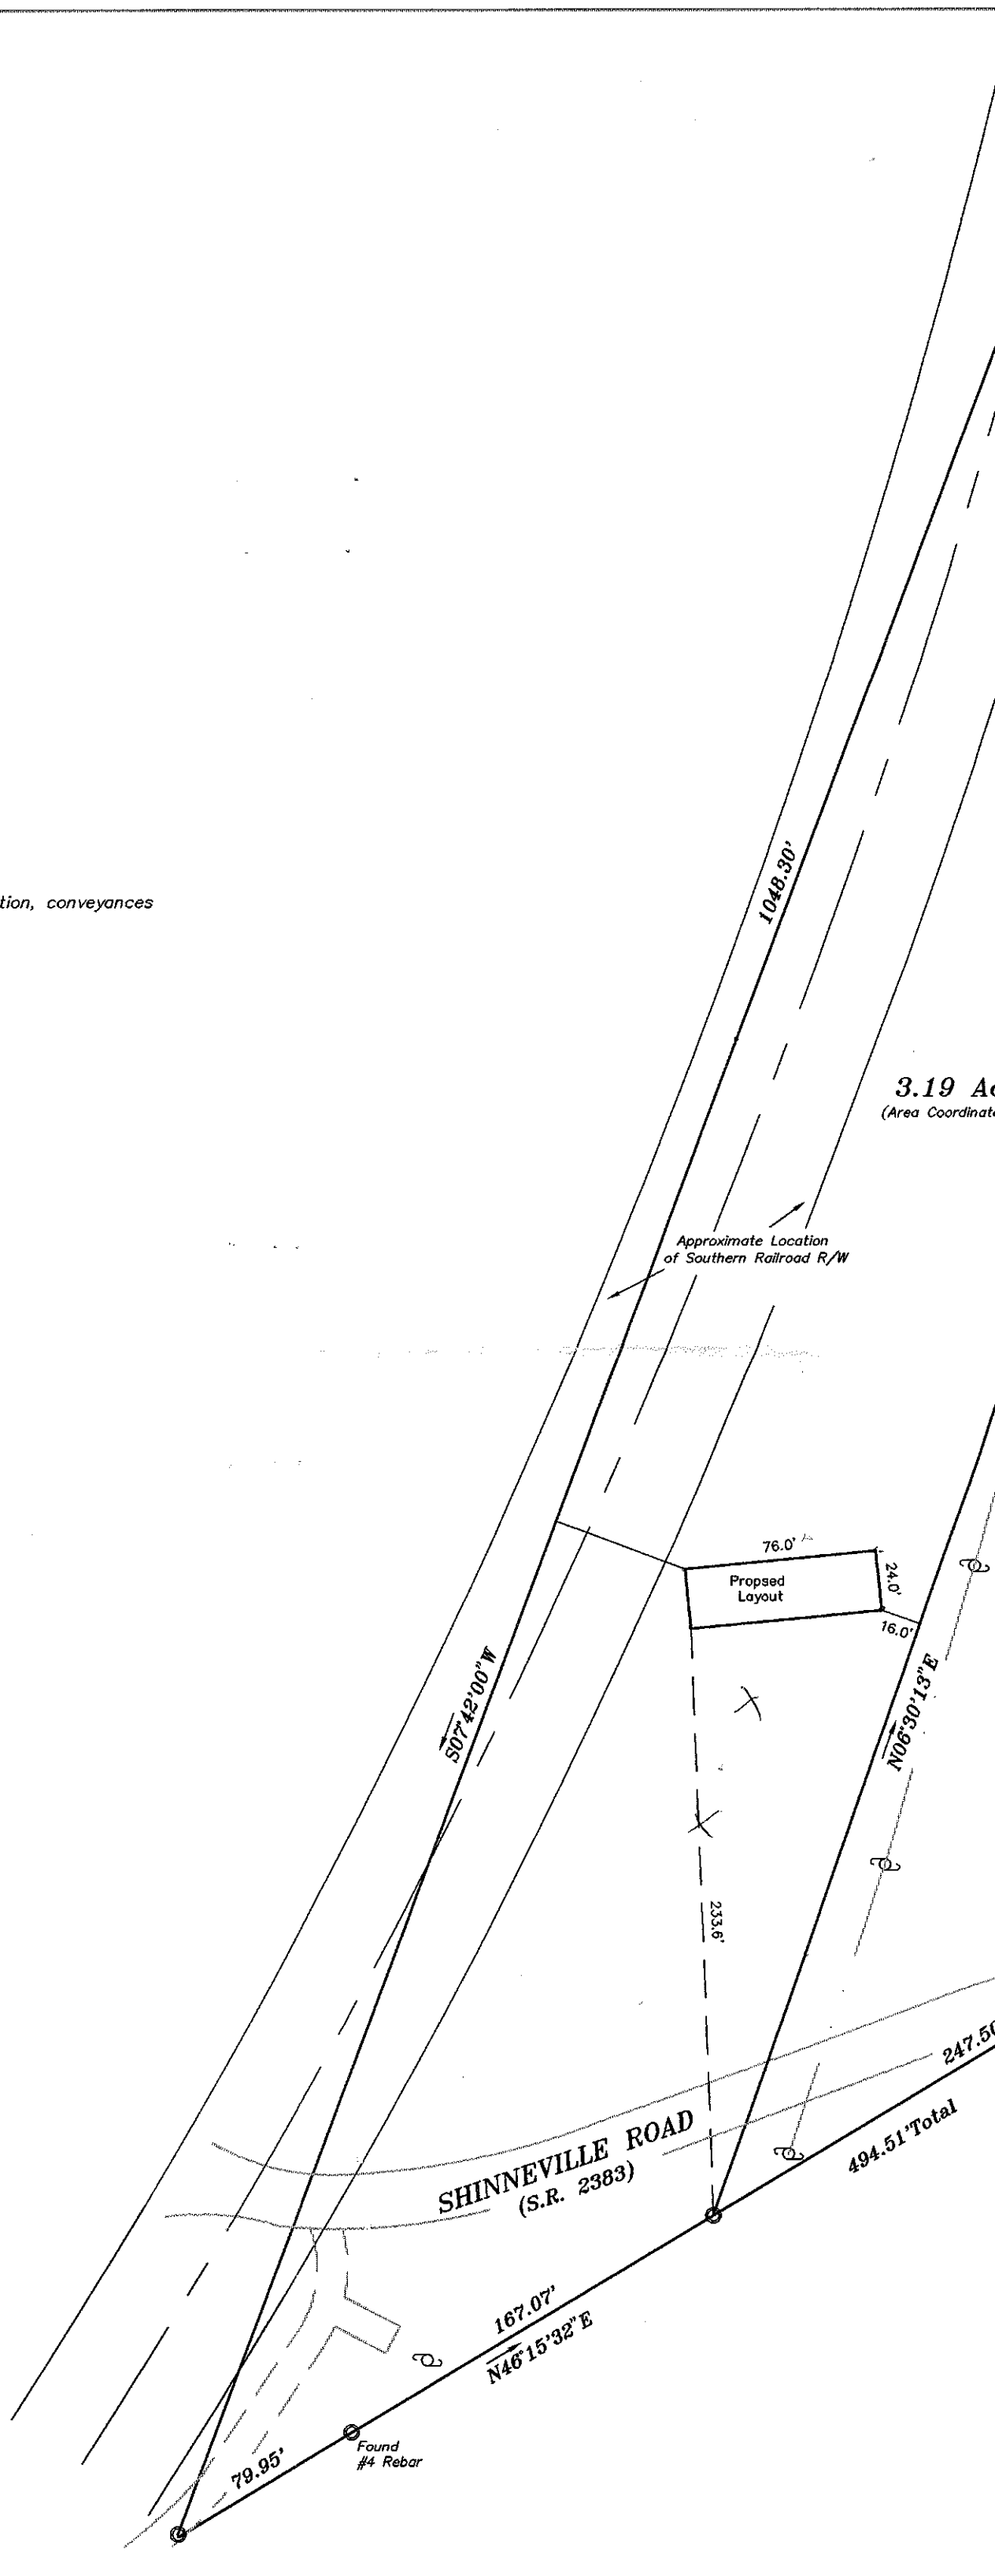

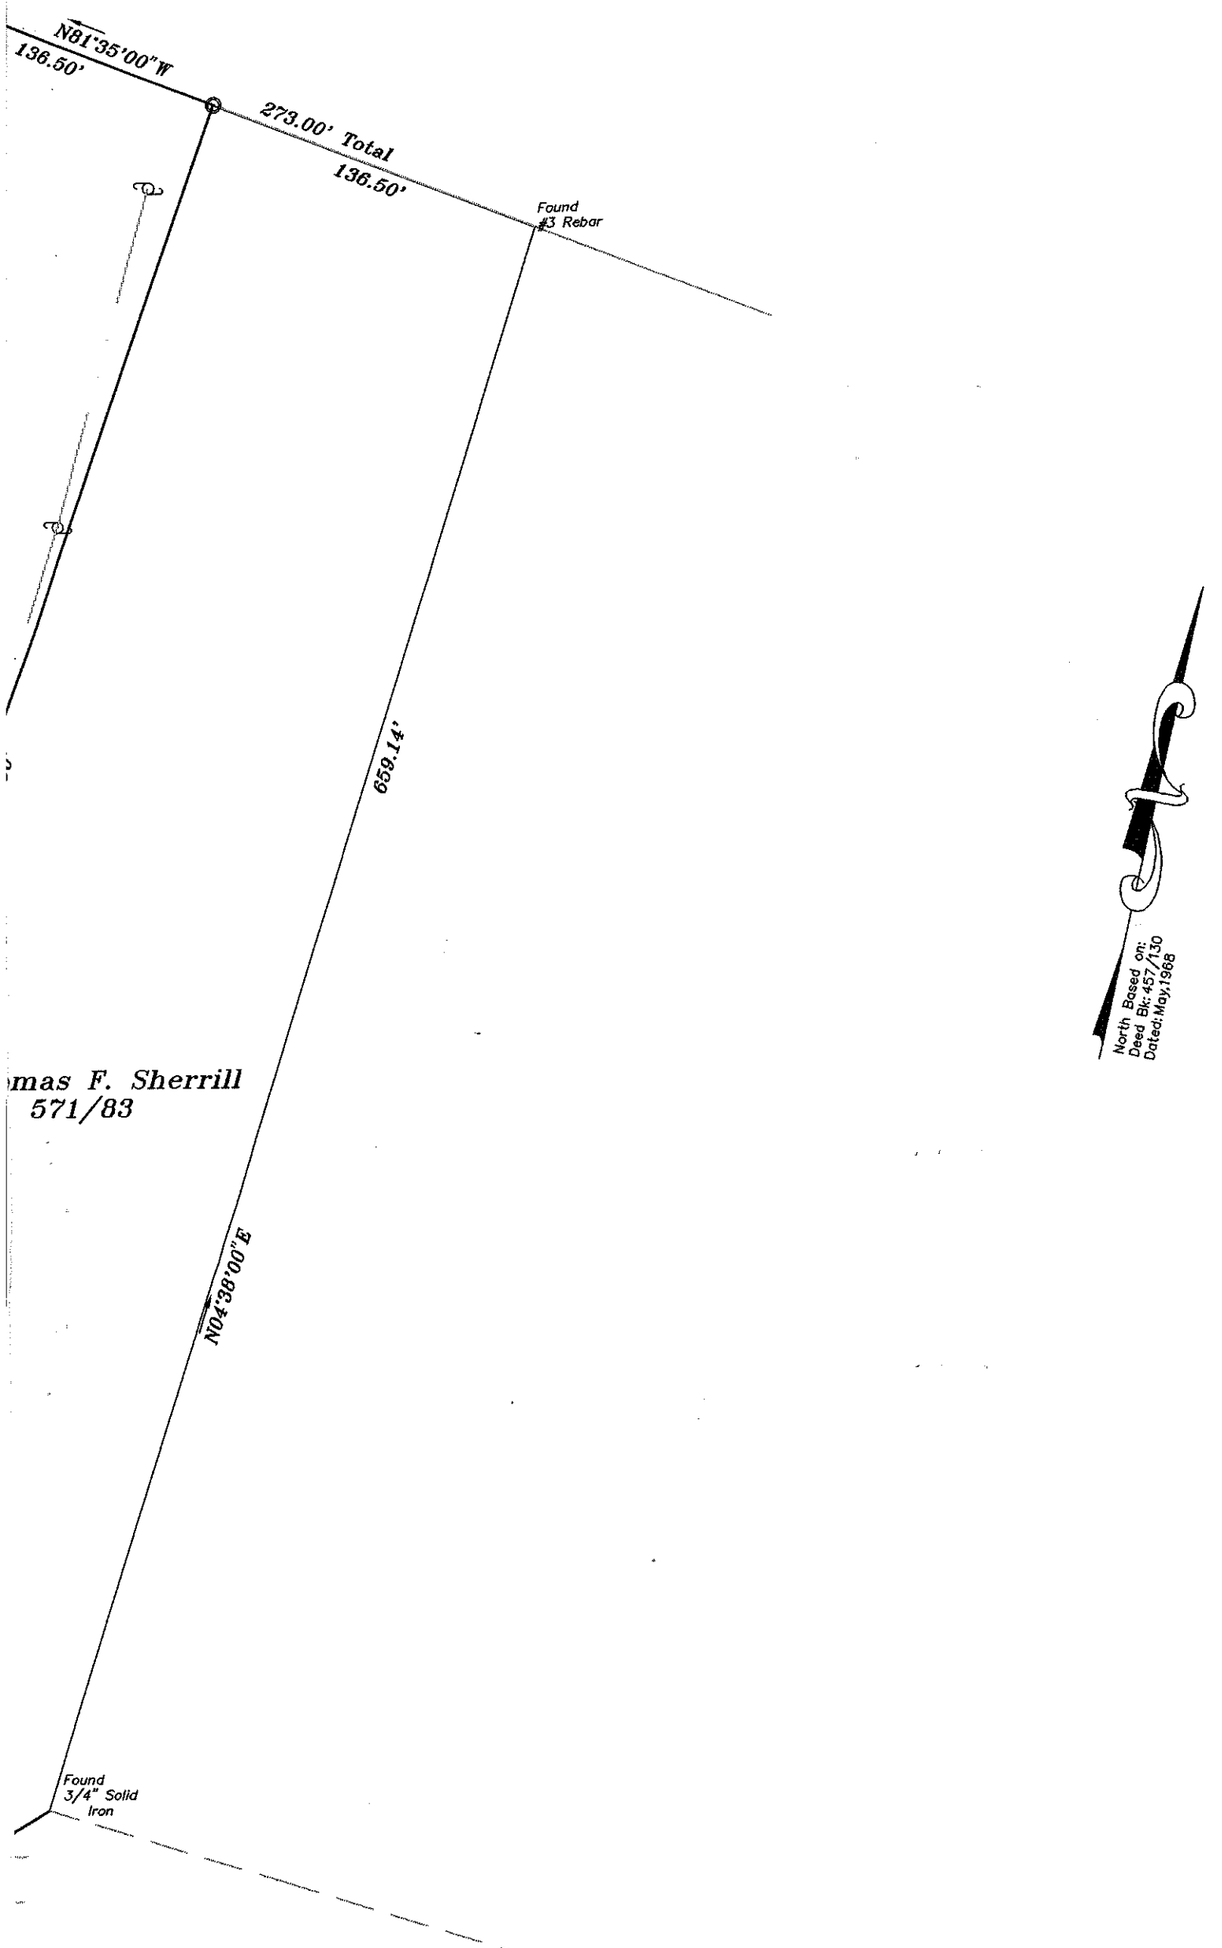

JOB NAME:

BOUNDARY SURVEY OF

ROSE J. SHERRILL PROPERTY

LOCATION: *CODDLE CREEK TWSP., IREDELL CO., NC* *TAX PARCEL NUMBER:1Q-A-53A*	DRAWN BY: JHP	CHECKED BY: JHP
	SCALE: 1" = 60'	
OWNER:	DATE: MARCH 8, 1996	
	JOB NUMBER :15396	BOOK NO: 003