
COPYRIGHT 1993 ©
NOTE: VIOLATORS OF COPYRIGHT WILL BE PROSECUTED TO THE FULLEST EXTENT OF THE LAW
- ALL RIGHTS RESERVED -
TO REPORT COPYRIGHT VIOLATIONS CALL (770) 532-1128
THE USE OF THIS PLAN BY ANYONE OTHER THAN AN AGENT OF "AMERICA'S HOME PLACE" IS IN VIOLATION OF THE FEDERAL COPYRIGHT ACT
$100 REWARD FOR RECOVERING AN ACTUAL COPYRIGHT INFRINGEMENT.

2x4 EXTERIOR WALLS
UNLESS OTHERWISE NOTED

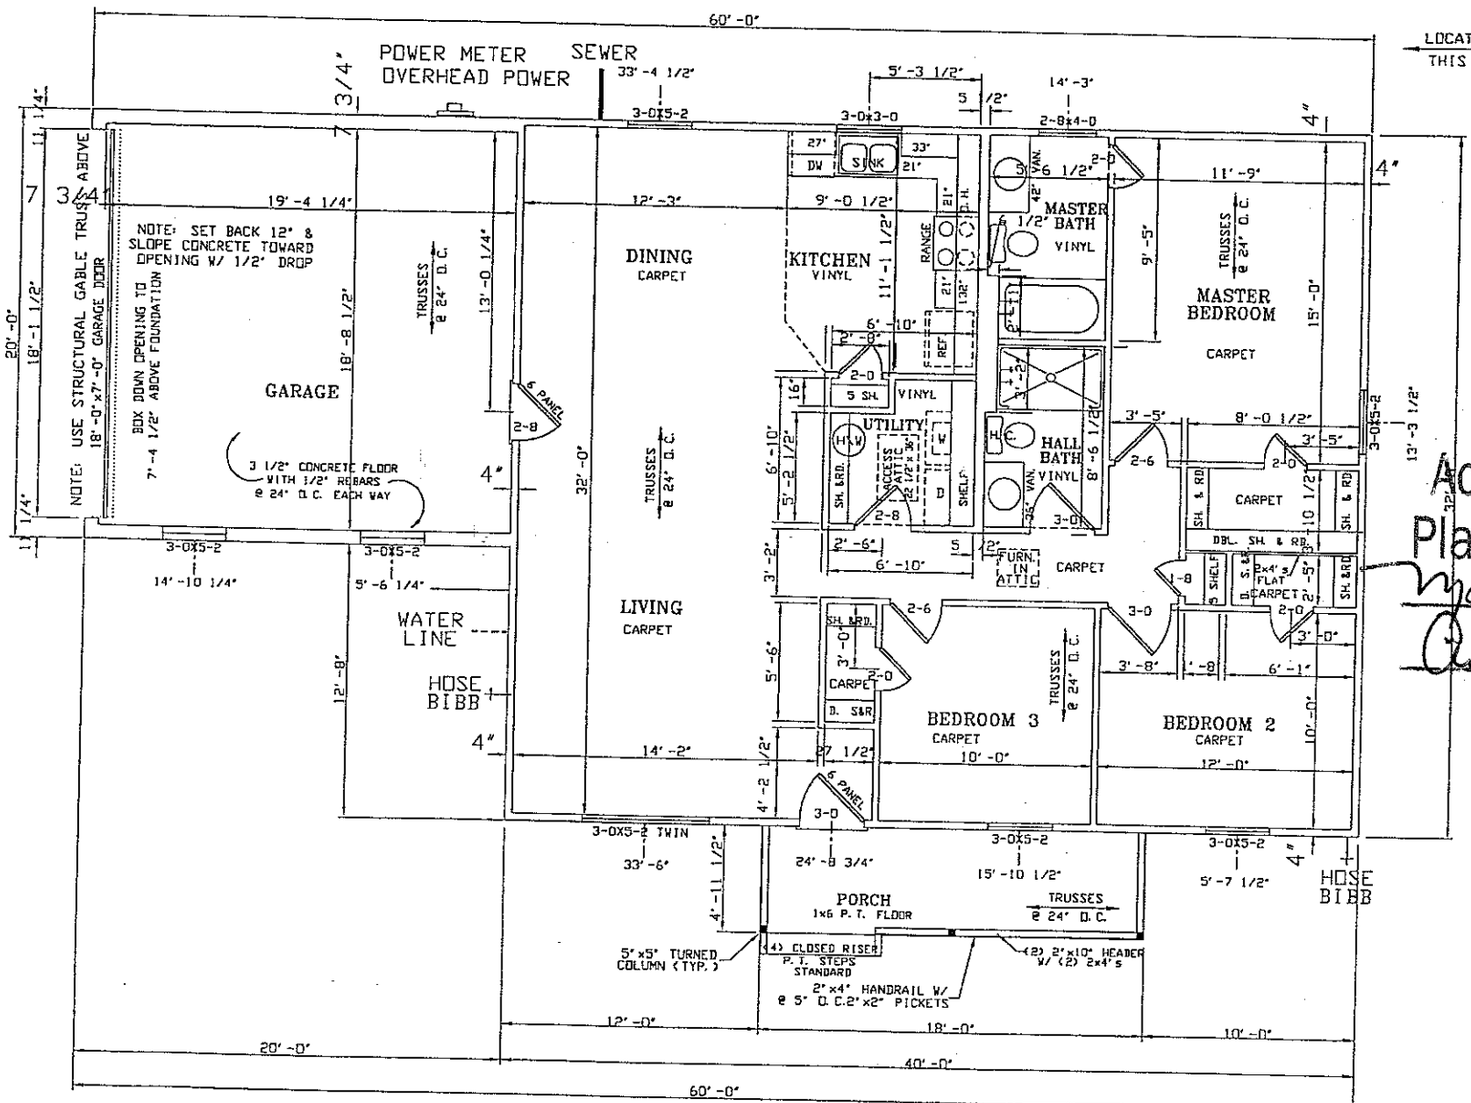

NOTE
7/16" O. S. B.
SHEATHING REQ'D

FINAL

NOTE: SITE DROP	
SEWER	—
HOSE BIBB	+
WATER LINE	----
POWER METER	
GAS LINE	I
UNDERGROUND POWER	
OVERHEAD POWER	

Acknowledgement of
Plans Submittal ONLY
Maria Johnson Date 10/7/05
Date 10/7/05

1-1-04

THE ANGELA FOR MARTIN

PROPERTY OF AMERICA'S HOME PLACE ©COPYRIGHT 1993

SOLD BY BUTCH WINGO

DRAWN BY JORDAN BOWERS

SCALE: 1/8" = 1'-0"

FLOOR PLAN

SHEET No. 1 OF 7

DATE 9-8-05 REVISIONS

ADT 2000

AREAS
HEATED AREA 1307 S.F.
GARAGE & STOR. 500 S.F.
PORCH 90 S.F.