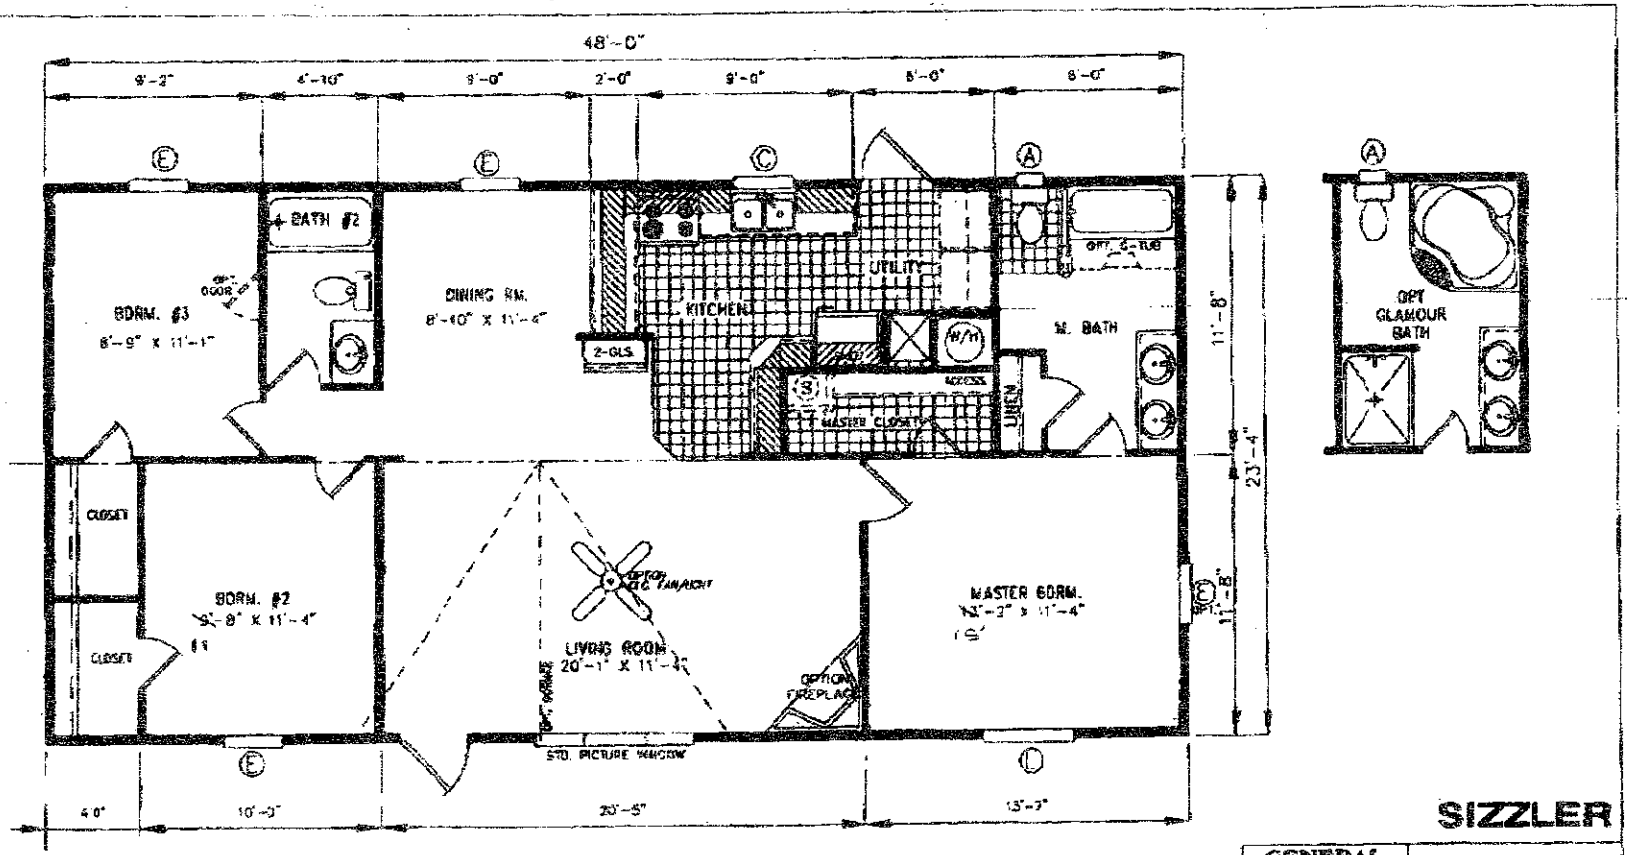


SIZZLER

GENERAL	DRAWING NO.
★ ★ ★ ★ ★	D-9348SIZ
	SHEET ___ OF ___
DATE: 09/25/01 REV.	24 X 52 3 BEDRM. 2 BATHS
FLOOR PLAN	

DEC 18 2001 10:08 FR GENERAL HOUSING