
LOT 141 - Maria

Acknowledgement Of
Plans Submittal ONLY!
Maria Johnson Date 10/26/07
Date 12/5/07

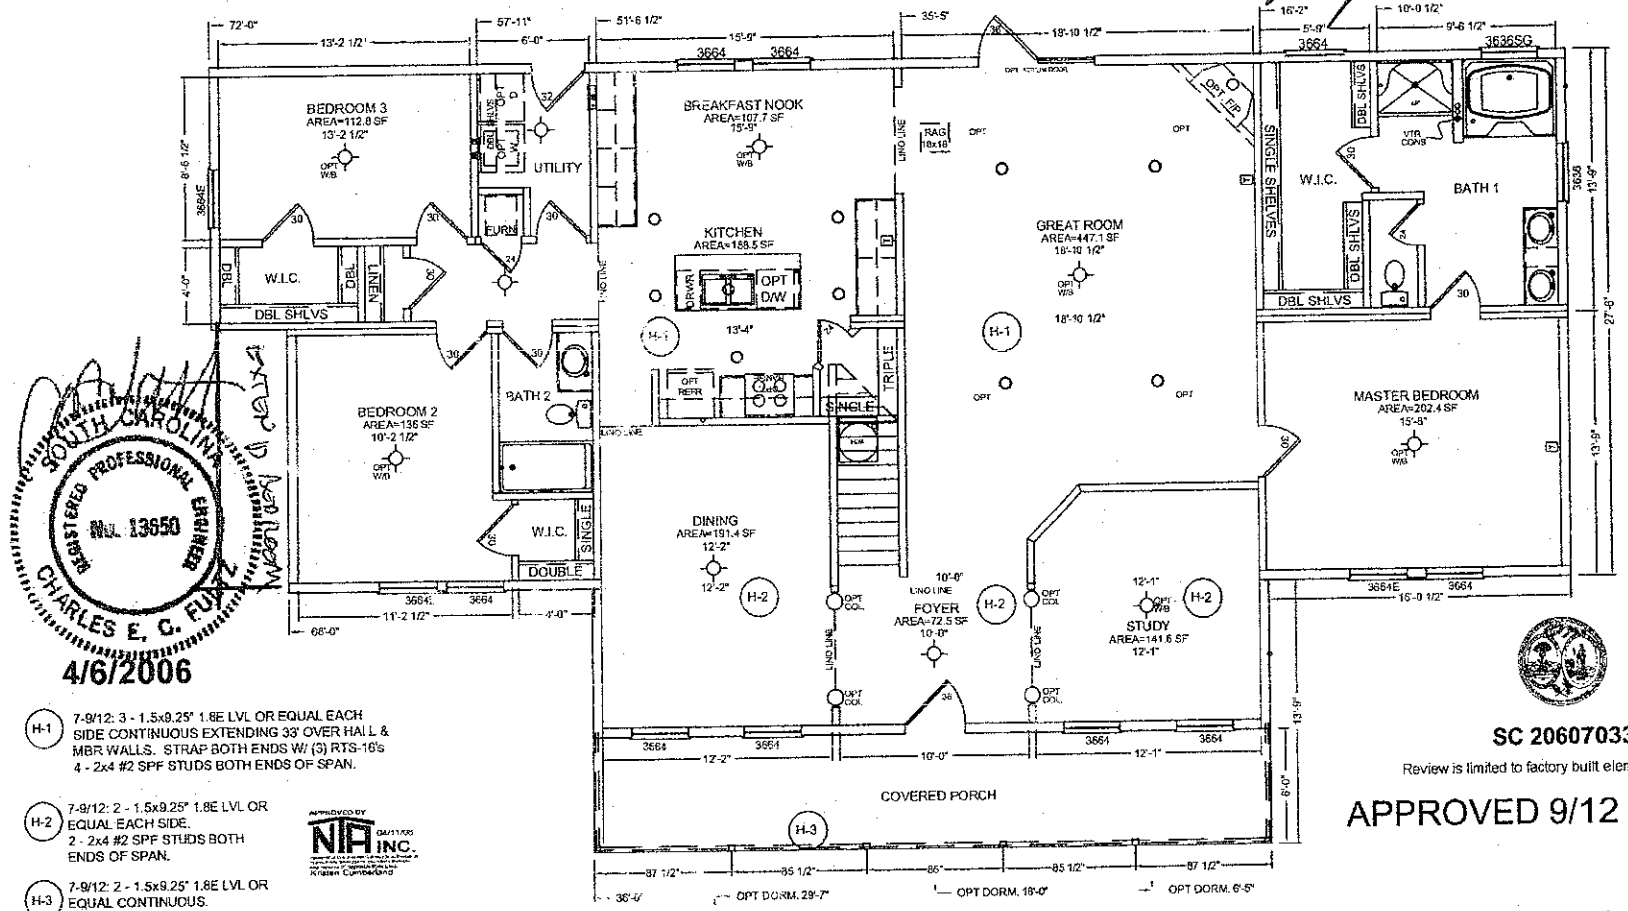

STATE OF SOUTH CAROLINA
REGISTERED PROFESSIONAL ENGINEER
No. 13650
CHARLES E. C. FLYNT
4/6/2006

H-1 7-9/12: 3 - 1.5x9.25" 1.8E LVL OR EQUAL EACH SIDE CONTINUOUS EXTENDING 33' OVER HALL & MBR WALLS. STRAP BOTH ENDS W/ (3) RTS-16's 4 - 2x4 #2 SPF STUDS BOTH ENDS OF SPAN.

H-2 7-9/12: 2 - 1.5x9.25" 1.8E LVL OR EQUAL EACH SIDE. 2 - 2x4 #2 SPF STUDS BOTH ENDS OF SPAN.

H-3 7-9/12: 2 - 1.5x9.25" 1.8E LVL OR EQUAL CONTINUOUS. FIXED 4x4 TREATED POSTS W/ SIMPSON CMSTC16 STRAPS; OR COLUMNS TO SUPPORT REQUIRED LOAD W/ 5/8" ALL-THREAD ROD.

APPROVED BY NTA INC. 04/17/06

SC 20607033
Review is limited to factory built elements only.

APPROVED 9/12 ONLY

9

CONDITIONED AREA = 2204.7 SF
PORCH AREA = 216 SF

REVISED: MAR 21 06 BY: RWL
(H:\APPROVALS\MCB-181-200\MCB-200)

MODULAR	MCB 200	
DWG. TITLE: FLOOR PLAN		
MODEL SIZE: 72'-0" x 41'-3"	DATE: DEC 11 03	SWR

MANIS CUSTOM BUILDERS, INC.
16620 Airbase Road
Maxton, N.C. 28364
(910) 844-1105