
Lot 141
Windward Point

BRICK FACE OF JUST BLOCK

TAKE OUT BAY

ALL HANDLES MUST GO IN BASEMENT MAYBE IN LAUNDRY ROOM

DROP W&D NUMBERS & ELECTRICAL BELOW BATH 2 ORIENTE LAUNDRY ROOM

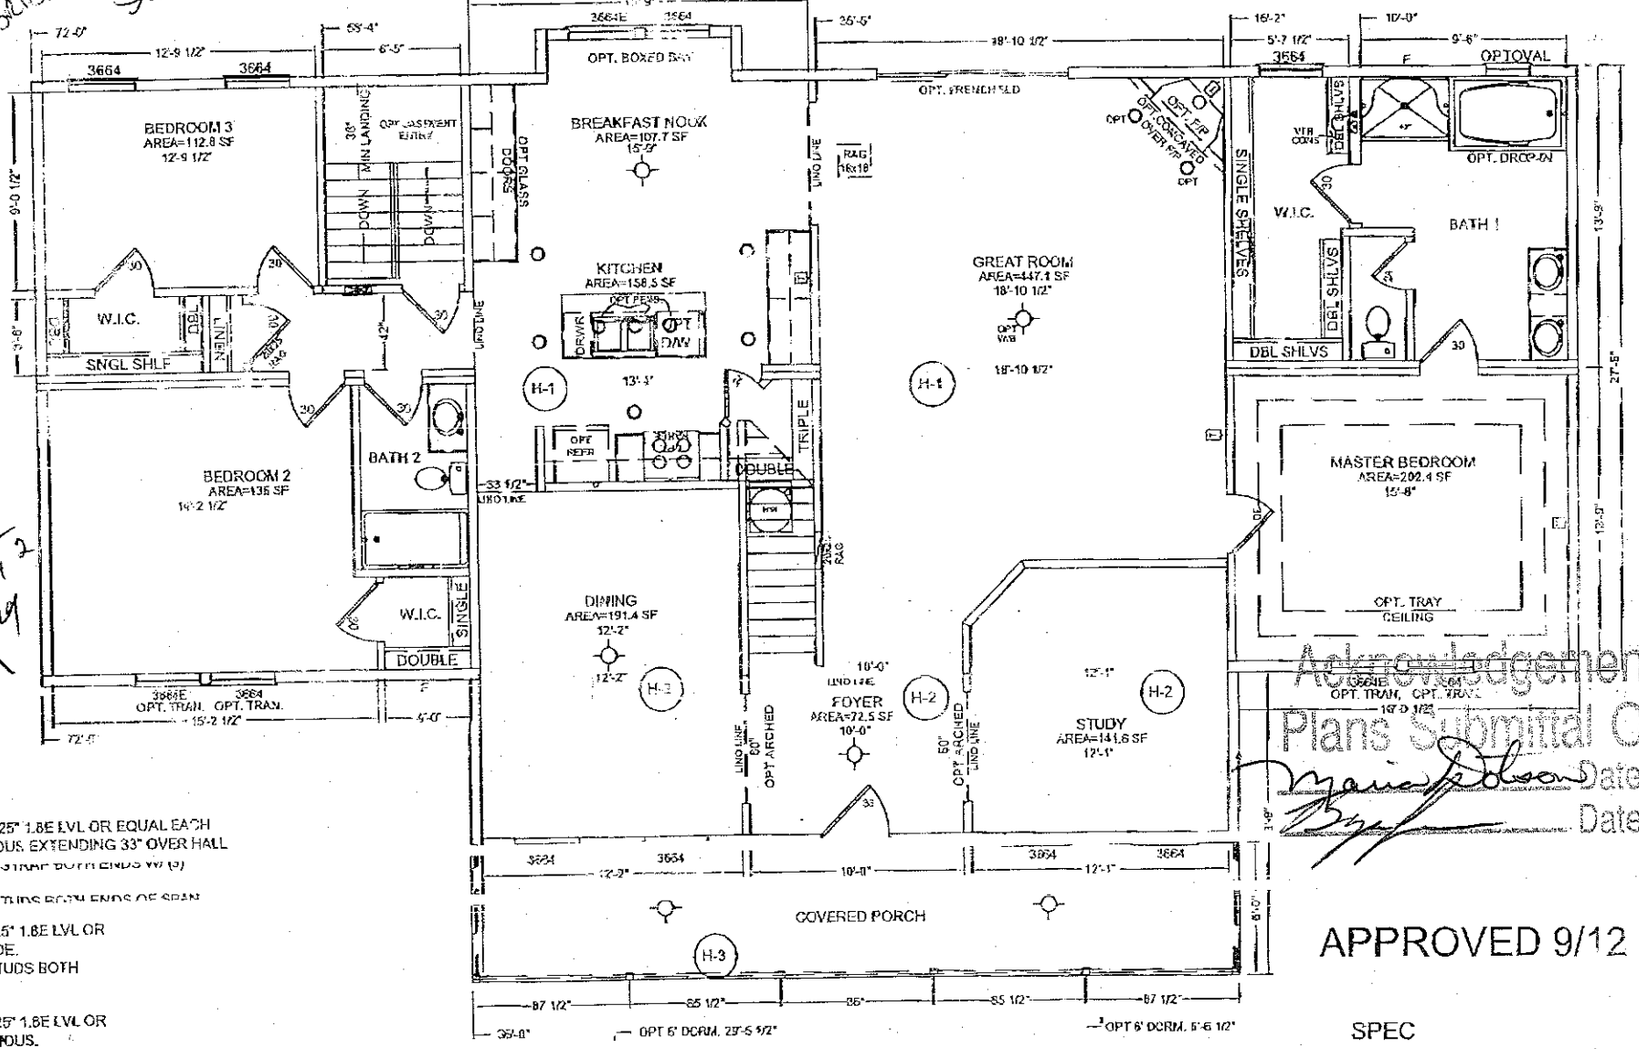

Acknowledgement Of Plans Submittal ONLY!

Maria Dobson Date 10/26/07

Date 12/5/07

APPROVED 9/12 ONLY

(H-1) 7-9/12: 3 - 1.5x9.25" 1.8E LVL OR EQUAL EACH SIDE CONTINUOUS. EXTENDING 33" OVER HALL & INTER WALLS. STRAP BOTH ENDS W/ (3) RTS-16's & 2x4 #2 SPF STUDS BOTH ENDS OF SPAN.

(H-2) 7-9/12: 2 - 1.5x9.25" 1.8E LVL OR EQUAL EACH SIDE. 2 - 2x4 #2 SPF STUDS BOTH ENDS OF SPAN.

(H-3) 7-9/12: 2 - 1.5x9.25" 1.8E LVL OR EQUAL CONTINUOUS. FIXED 4x4 TREATED POSTS W/ SIMPSON CMSTC16 STRAPS; OR COLUMNS TO SUPPORT REQUIRED LOAD W/ 5/8" ALL-THREAD ROD.

CONDITIONED AREA = 2204.7 SF
PORCH AREA = 216 SF

REVISED: 19-SEP-07 BY: RWL
(H:\PROP_\FUL SPECTRUM\SPEC MCB-200+4)

SPEC 9

MODULAR	MCB 200+4	
DWG. TITLE: FLOOR PLAN		
MODEL SIZE: 72'-0" x 41'-3"	DATE: DEC 11 03	SWR

MANIS CUSTOM BUILDERS, INC.
16620 Airbase Road
Maxton, N.C. 28364
(910) 844-1105

09/19/2007 07:56 MANIS CUSTOM BUILDERS PAGE 01/01