
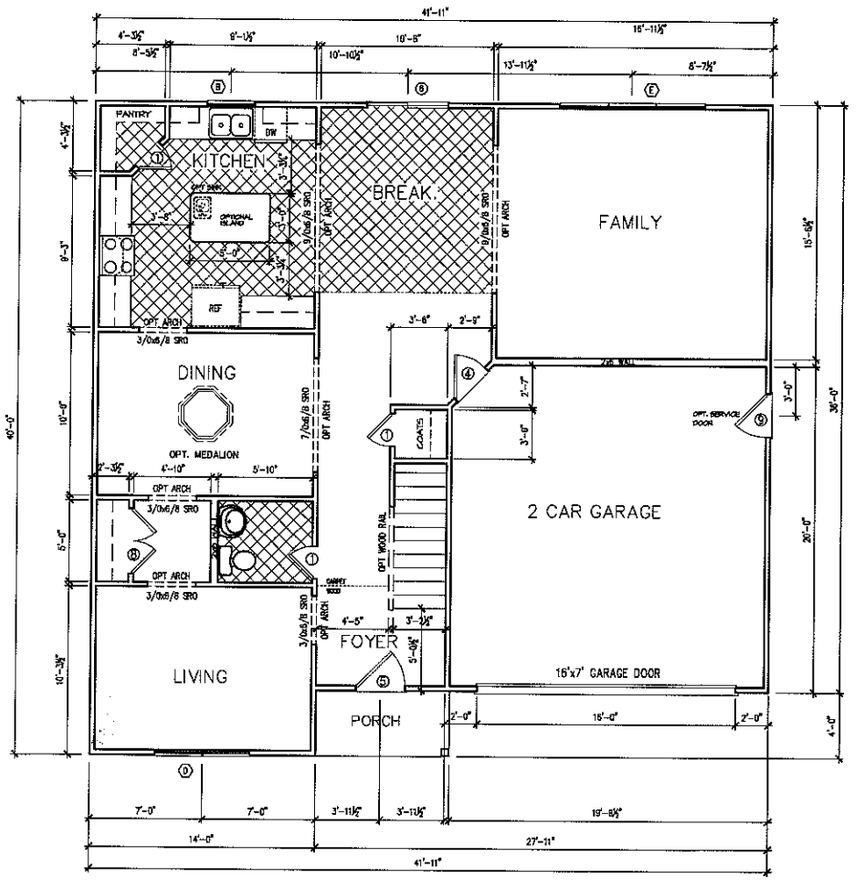


FIRST FLOOR PLAN

SCALE: 1/8"=1'-0" (11"x17" SHEET SIZE)
SCALE: 1/4"=1'-0" (24"x36" SHEET SIZE)

DOOR SCHEDULE	
TAG	TYPE
①	2/0-6/8
②	2/4-6/8
③	2/6-6/8
④	2/8-6/8
⑤	3/0-6/8
⑥	5/0-6/8 SGD
⑦	5/4-6/8 ATRIUM
⑧	2-2/8-6/8
⑨	2/8-6/8-9 LIGHT (OPT)

WINDOW SCHEDULE	
TAG	TYPE
(A)	2/0x5/0 SH
(B)	3/0x3/0 SH
(C)	3/0x5/0 SH
(D)	3/0x5/0 SH TMP
(E)	3/0x5/0 SH TRPLE
(F)	4/0x4/0 GLASS BLOCK
(G)	4/0x1/0 FIXED TRANSOM
(H)	4/0x5/0 ARCH FIXED

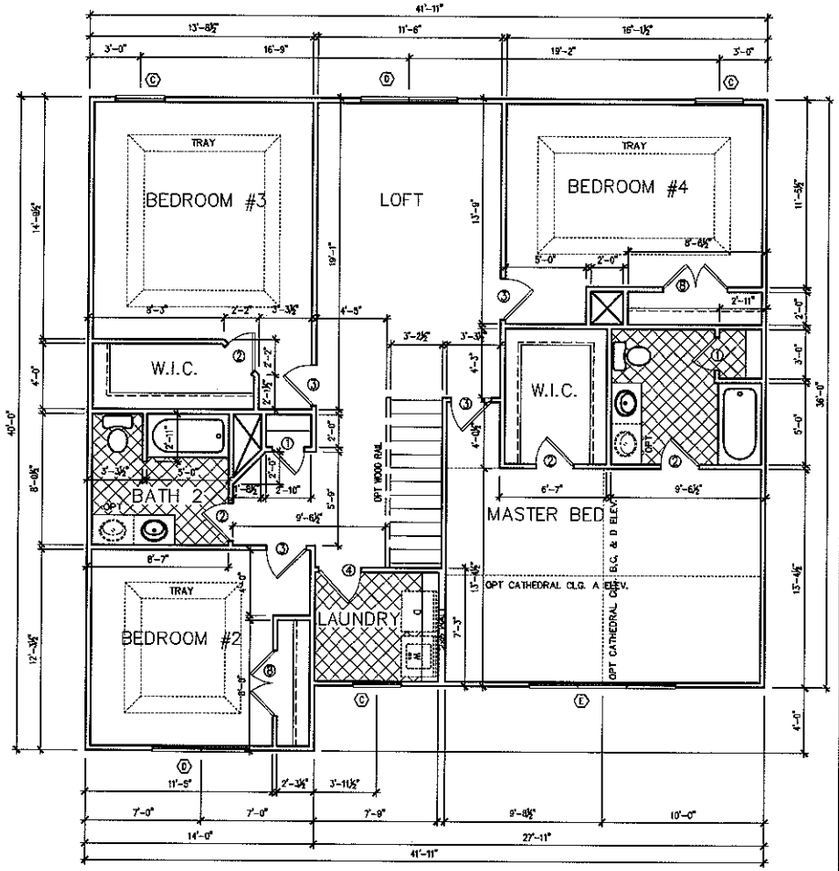

SECOND FLOOR PLAN

SCALE: 1/8"=1'-0" (11"x17" SHEET SIZE)
SCALE: 1/4"=1'-0" (24"x36" SHEET SIZE)

Ackn[illegible]ment Of
Plans Su[illegible]tal ONLY!
Anthony Cole Date 1/8/08
[signature] Date 1/8/08

GB HOMES

THESE PLANS ARE THE PROPERTY OF GB HOME BUILDERS LLC AND MAY NOT BE REPRODUCED, ALTERED OR COPIED WITHOUT THE EXPRESSED WRITTEN CONSENT OF GB HOME BUILDERS LLC. NOR ARE THEY TO BE ASSIGNED TO A THIRD PARTY WITHOUT OBTAINING SUCH WRITTEN CONSENT.

K & L DESIGN LLC
P.O. BOX 63
CLOVER, SC 29710
Ph (704) 491-2856

2-2734 THE HAYES
STANDARD
FLOOR PLAN

Drawn: LH
Checked:
Plan Date: 7-25-05
Scale: SEE SHEET
SHEET TYPE: FLR
SHEET NUMBER: 4.0