Acknowledgement of
Plans Submittal ONLY!

Date 6-2-16

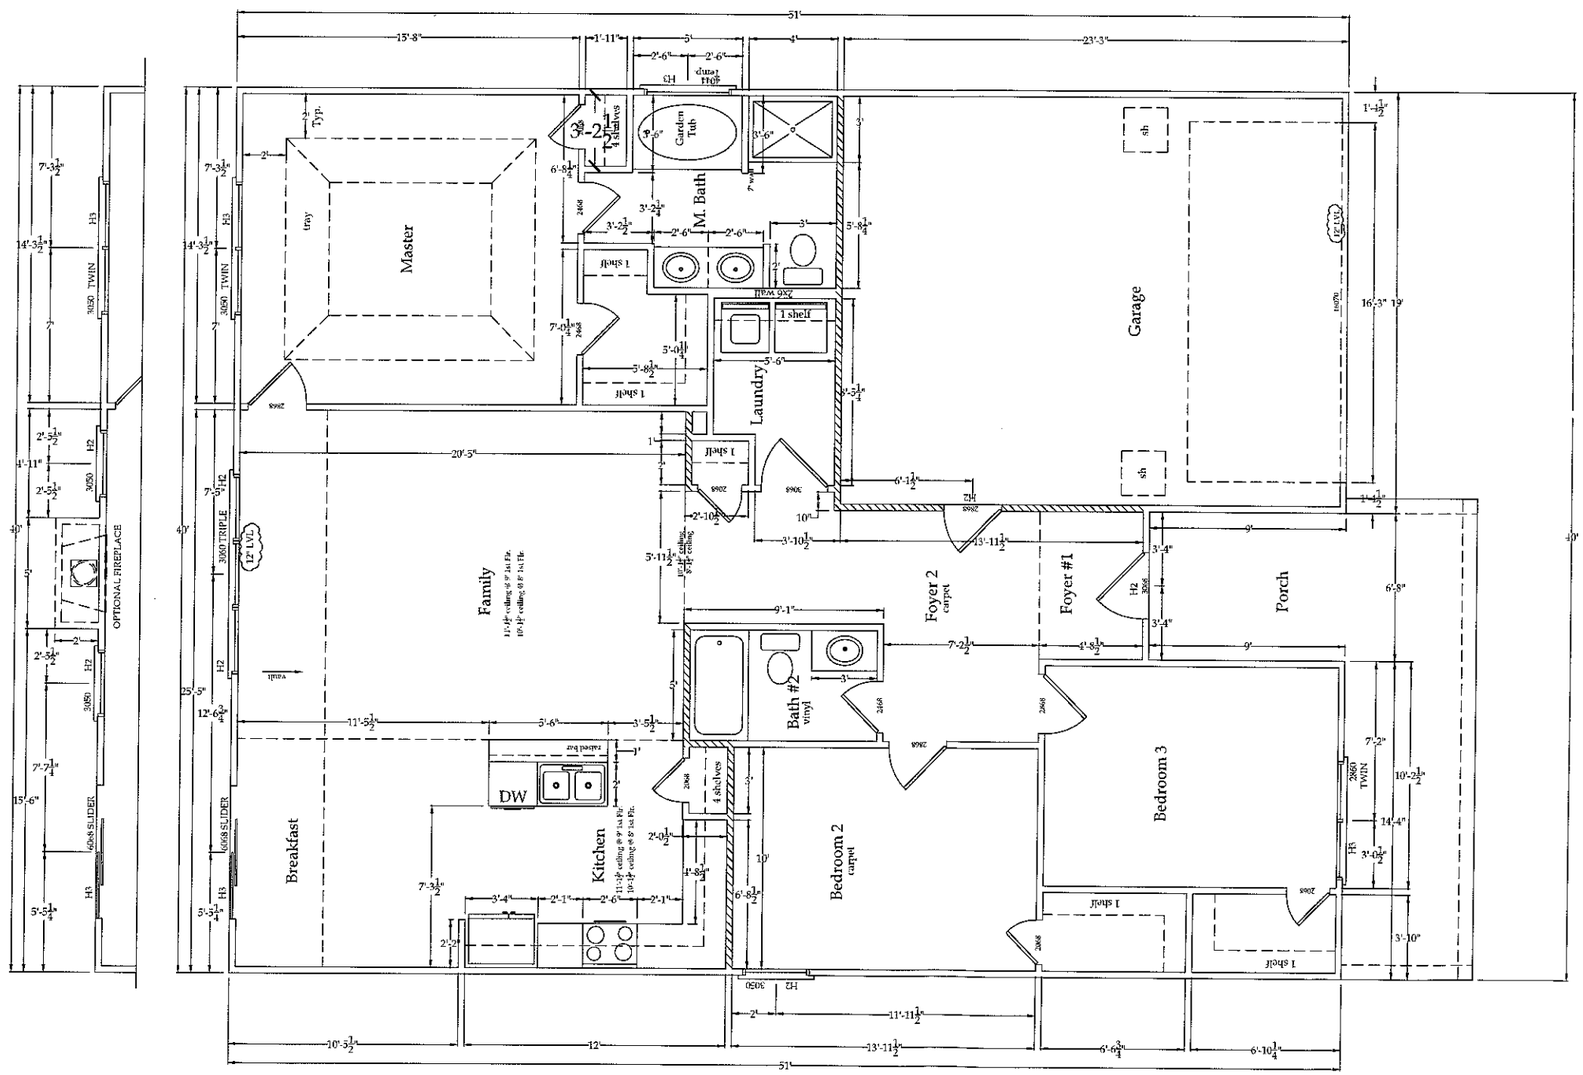
Date 6/25/16

| Header/ Jack Schedule |
|---|
| NLB= Non-Load Bearing; See 27-FM In Detail Book |
| H1 = 2 ply 2x6's SYP w/ ½" OSB |
| H2 = 2 ply 2x8's SYP w/ ½" OSB |
| H3 = 2 ply 2x10's SYP w/ ½" OSB |
| H4 = 2 ply 2x12's SYP w/ ½" OSB |
| L1 = 2 ply 1-3/4" x 9-1/4" LVL |
| L2 = 2 ply 1-3/4" x 11-7/8" LVL |
| L3 = 2 ply 1-3/4" x 14" LVL |
| L4 = 2 ply 1-3/4" x 16" LVL |
| L5 = 2 ply 1-3/4" x 18" LVL |
| **No Splice's In Headers** |
| -Single Jack Stud up to 4' 11", Double Jack Studs 5'-10' 6", Triple Jack Studs @ Garage Door. |

1,549 sq. ft. - 1st floor heated
(1599 brick)

280 sf bonus (244 brick)

1842 sf total
(1892 brick)




Page 3

4-14-15

DRAWN BY: CJA

SCALE: 1/4" = 1'

REV.

The I inlay Elev. E & F

Base Plan

1st Floor Plan


Essex Homes SE, Inc.
1-803-356-8301
COLUMBIA, SOUTH CAROLINA



PROPERTY OF ESSEX HOMES, INC. NOT TO BE REPRODUCED
COPYRIGHT VIOLATORS WILL BE PROSECUTED TO THE FULLEST EXTENT OF FEDERAL LAW.



Essex Homes, Inc.

Acknowledgement of
Plans Submittal ONLY!

Date 6-2-16

Date 6/25/16

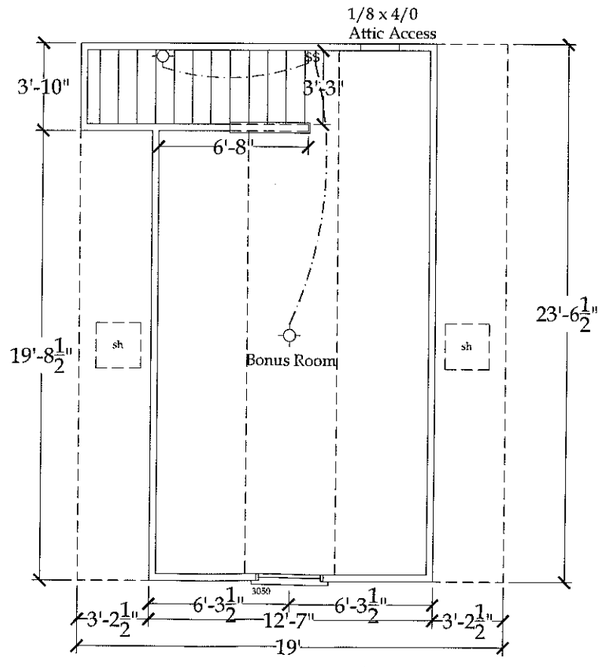280 sq. ft. - 1st floor heated




Page 4

4-14-15

DRAWN BY: CJA

SCALE: 1/4" = 1'

REV.

The Finlay

Base Plan

2nd Floor Plan

Essex Homes SE, Inc.
1-803-356-8301
COLUMBIA, SOUTH CAROLINA

PROPERTY OF ESSEX HOMES, INC. NOT TO BE REPRODUCED.
COPYRIGHT VIOLATORS WILL BE PROSECUTED TO THE FULLEST EXTENT OF FEDERAL LAW.

Essex Homes, Inc.