



WINDOW SCHEDULE	
TAG	TYPE
A	2/4x4/0 SH
B	2/8x6/0 SH
C	2/8x6/0 SH THIN
D	2/8x6/0 SH THIN HHALF ROUND
E	2/8x5/0 SH TRIPLE
F	3/0x5/0 SH
G	4/0x4/0 GLASS BLOCK


DOOR SCHEDULE	
TAG	TYPE
1	2/0-6/8
2	2/4-6/8
3	2/6-6/8
4	2/8-6/8
5	5/0-6/8 W/2" SIDELIGHTS
6	2/8-6/8 W/15 LIGHT
7	2/8-6/8 1-LIGHT
8	(2) 2/0-6/8

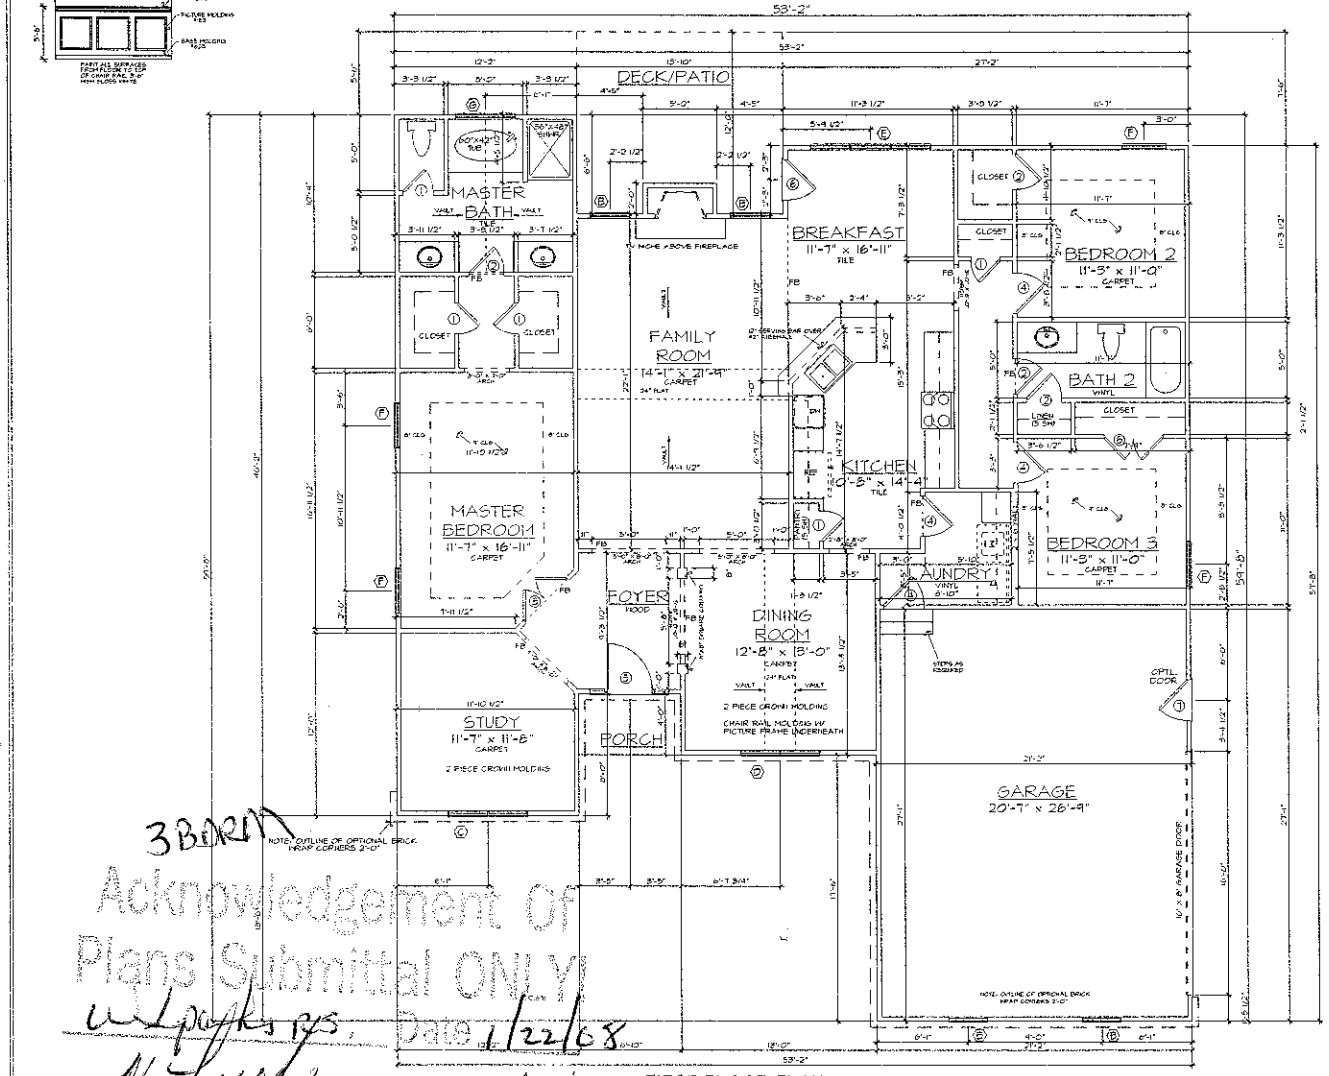

FIRST FLOOR PLAN SCALE: 1/8" = 1'-0"

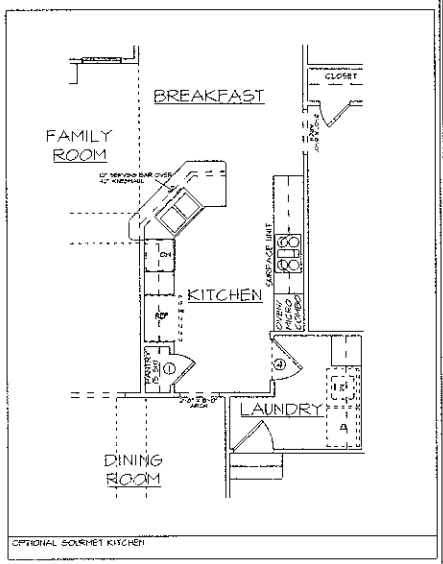

OPTIONAL GOURMET KITCHEN

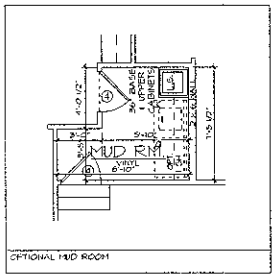

OPTIONAL MUD ROOM

3 BEARM

Acknowledgement of Plans Submittal ONLY

Date 1/22/08


Date 1/22/08


GB HOMES

LOCATION:
LOT NUMBER:
BUYER:

PLAN NUMBER: 1929
PLAN NAME: THE SARA
ELEVATION: FLOOR PLAN

Date: 1-27-07
Scale: 1/8"=1'-0"
Design: LH
Checked: LH
Sheet: 2A

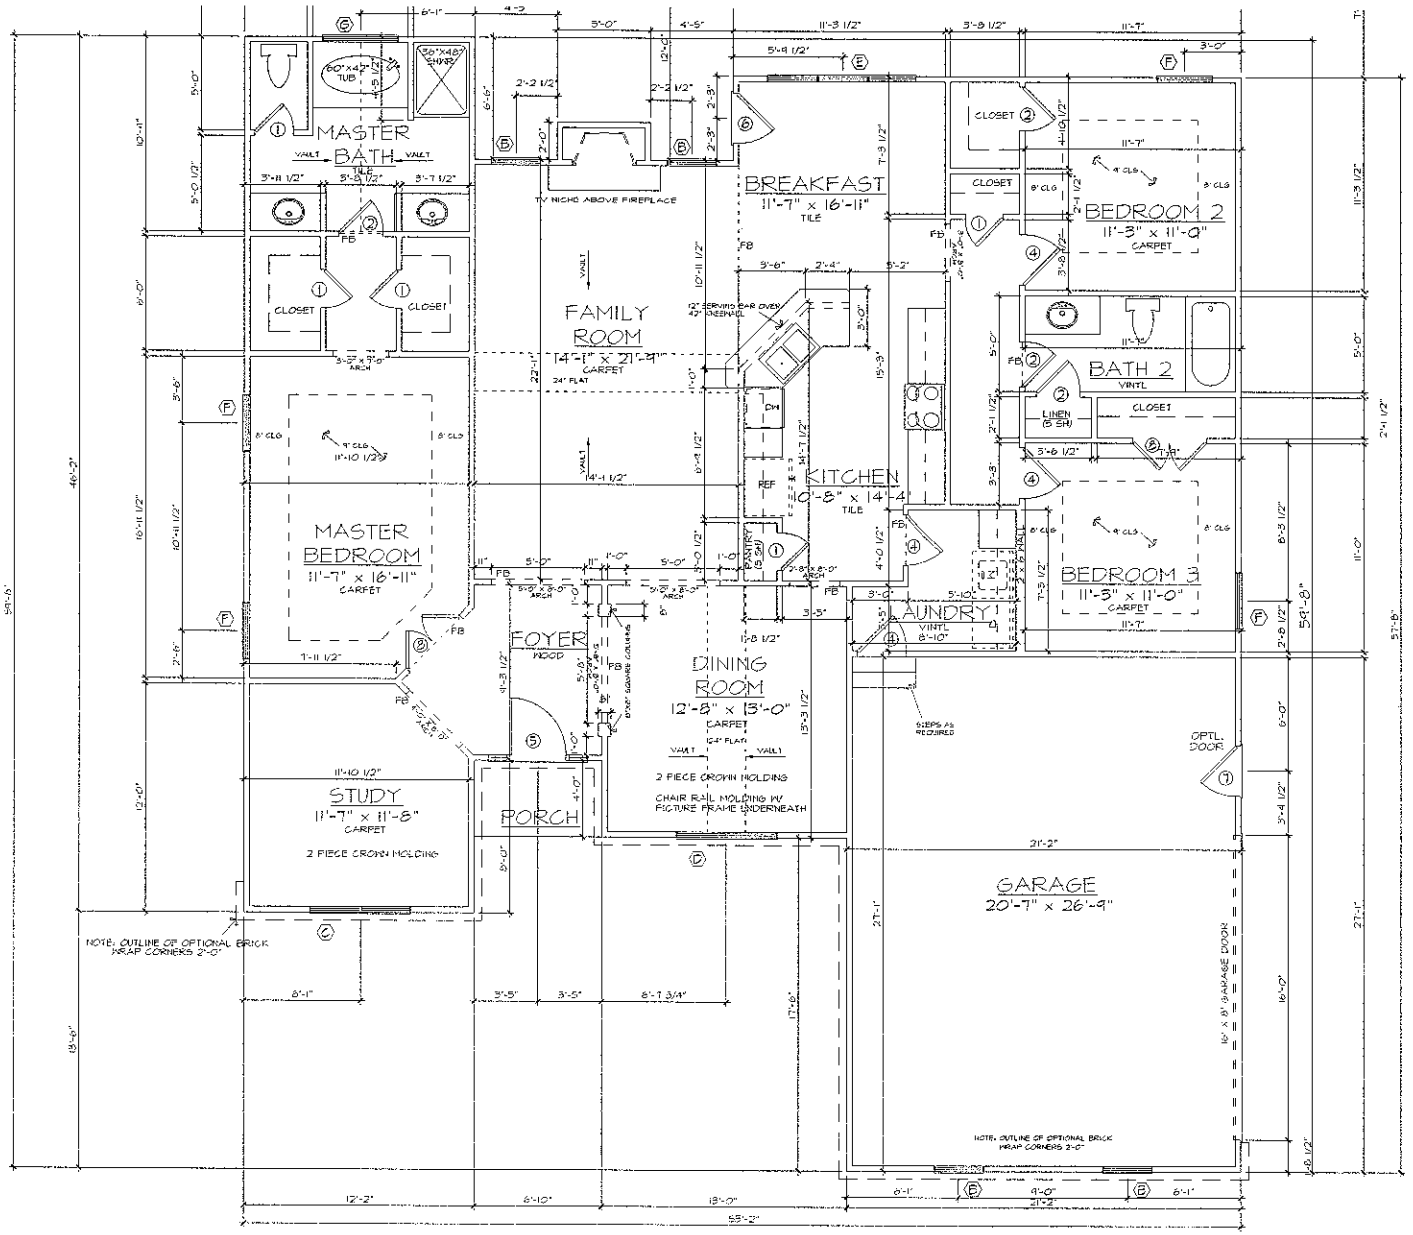

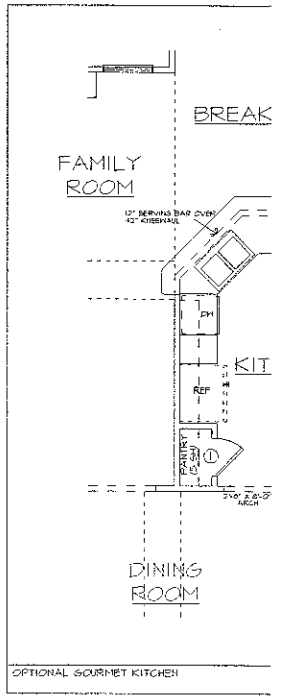

OPTIONAL GOURMET KITCHEN

