SOIL/SITE EVALUATION

(Continuation Sheet)


Sheet ____ of ____

DEPARTMENT OF ENVIRONMENT
AND NATURAL RESOURCES
DIVISION OF ENVIRONMENTAL HEALTH

PROPERTY ID #: _____
DATE OF EVALUATION: _____
COUNTY: _____

PROFILE #	.1940 LANDSCAPE POSITION/ SLOPE %	HORIZON DEPTH (IN.)	SOIL MORPHOLOGY (.1941) .1941 STRUCTURE/ TEXTURE	.1941 CONSISTENCE/ MINERALOGY	OTHER PROFILE FACTORS .1942 SOIL WETNESS/ COLOR	.1943 SOIL DEPTH	.1956 SAPRO CLASS	.1944 RESTR HORIZ	PROFILE CLASS & LTAR
P	SS	0-6	B SCL WFSBk	SS, SP, FR SEXP	–	48"	PS	–	PS
S9A	0-5%	6-26	RC MFSBk	SS, SP, FR SEXP					
		26-48	RCL WFSBk	SS, SP, FR SEXP	common sap				
	4900	48-67	Var, SL Sap Mass	SS, SP, FR SEXP	Common R Ca incl.				-3
2		0-10	BSCL WR	fri SSSP Sap					
		10-24	RC MFSBk	fr SSSP Sap					
		24-55	RCL WSBk	fr SSSP Sap	–	55	–	–	3
3		0-7	wk gr sl	fr SS SP	Br				
		7-32	mo sbk C	fr SS SP	Red				3
		32-52	WK sbk CL	fr SSSP	f-c sap				
4		0-7	sbk sl	fv SS SP	Br				
		7-29	mo sbk C	fr SS SP	Red				
		29-57	WK sbk CL	fv SS SP	Red c-sap				3

COMMENTS: _____

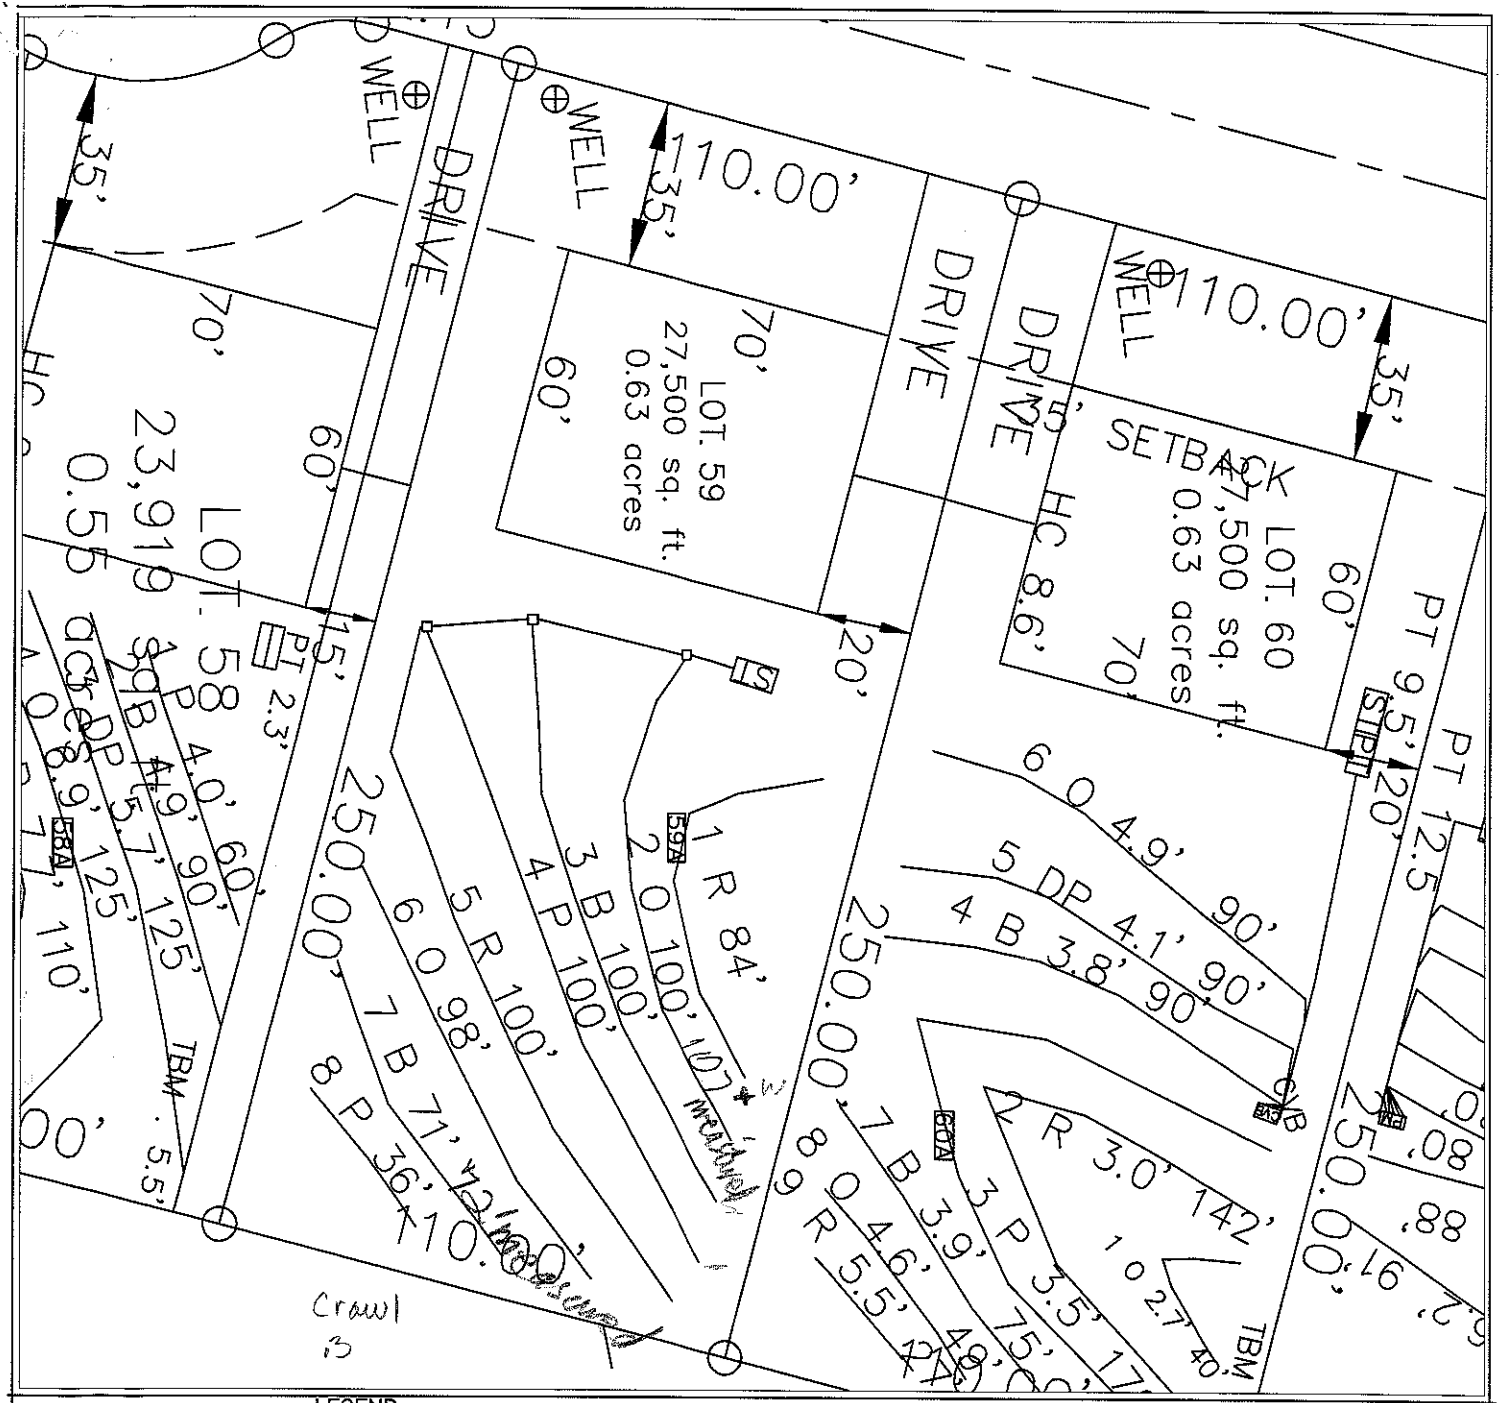

LEGEND

House Box.

System lines.

Repair lines.

OK 11-8-07 cm

GRAPHIC SCALE
1" = 40'

40 0 40 80

FOR PRELIMINARY PLANNING PURPOSES ONLY. ALL LOTS WILL REQUIRE FINAL APPROVAL BY THE COUNTY HEALTH DEPARTMENT ON A LOT BY LOT BASIS. THIS MAP SHOULD BY USED AS A GENERAL GUIDE, SOME ADJUSTMENTS WILL BE NECESSARY IN THE FIELD DUE TO SOIL VARIABILITY AND COMPLEX TOPOGRAPHIC FEATURES. THIS MAP ONLY REFLECTS EXISTING SOIL SUITABILITY FOR ON-SITE SEPTIC TANK SYSTEMS.

PLEASE REFER TO ATTACHED SOIL REPORT FOR ADDITIONAL SITE SPECIFIC INFORMATION

ROLLANS SOIL & ENVIRONMENTAL SERVICES
470 NORTH BROAD STREET SUITE D
MOORESVILLE, NC 28115
PHONE: (704) 658-1723
FAX: (704) 658-1724
BRADY FREEMAN, RSS
MOBILE: (704) 726-8497
EMAIL: BFREE3096@YAHOO.COM
ASHLEY ROLLANS, NC LICENSED SOIL SCIENTIST
MOBILE: (704) 766-3026
EMAIL: ROLLANS@WINDSTREAM.NET

MAP TITLE: SITE PLAN & DRAINFIELD AREAS

PROJECT NAME: E&J DEVELOPMENT/AUTUMN GROVE SUBDIVISION

LOCATION/DATE: HWY 21/115 IREDELL COUNTY, NORTH CAROLINA AUGUST 2007

JOB # : 01-1043
FILE: C:\JOBS\01-1043
PROJECT MGR.: C.B.F.
FIELD WORK: C.B.F., A.L.P. & M.D.B.
DRAWN BY: C.B.F. & M.D.B.