
Lot 18

Acknowledgement Of
Plans Signed ONLY

Maria Dotson 12/6/07
Michelle Ford 12/6/07

TAG	TYPE
(1)	2/10-6/8
(2)	2/4-6/8
(3)	2/6-6/8
(4)	2/8-6/8
(5)	5/0-6/8 W/12" SIDELIGHTS W/12" SEG. ARCH TRANS.
(6)	2/6-6/8-15 LIGHT
(7)	2/8-6/8-4 LIGHT
(8)	(2) 1/6-6/8
(9)	(2) 2/6-6/8
(10)	(2) 2/10-6/8
(11)	2/0-4/0 ATTIC ACCESS
(12)	2/0-3/0 ATTIC ACCESS

WINDOW SCHEDULE	
TAG	TYPE
(A)	2/0x3/0 SH
(B)	2/0x6/0 SH
(C)	2/4x5/0 SH
(D)	2/4x5/0 SH THIN
(E)	2/6x6/0 SH
(F)	5/0x5/0 SH
(G)	5/0x6/0 SH
(H)	5/0x5/0 W/6" SIDELITES W/5/0 HALF ROUND
(I)	5/0x4/0 FIXED W/HALF ROUND
(J)	4/0x5/0 SH
(K)	4/0x4/0 GLASS BLOCK
(L)	2/8x5/0 SH
(M)	2/8x6/0 SH THIN

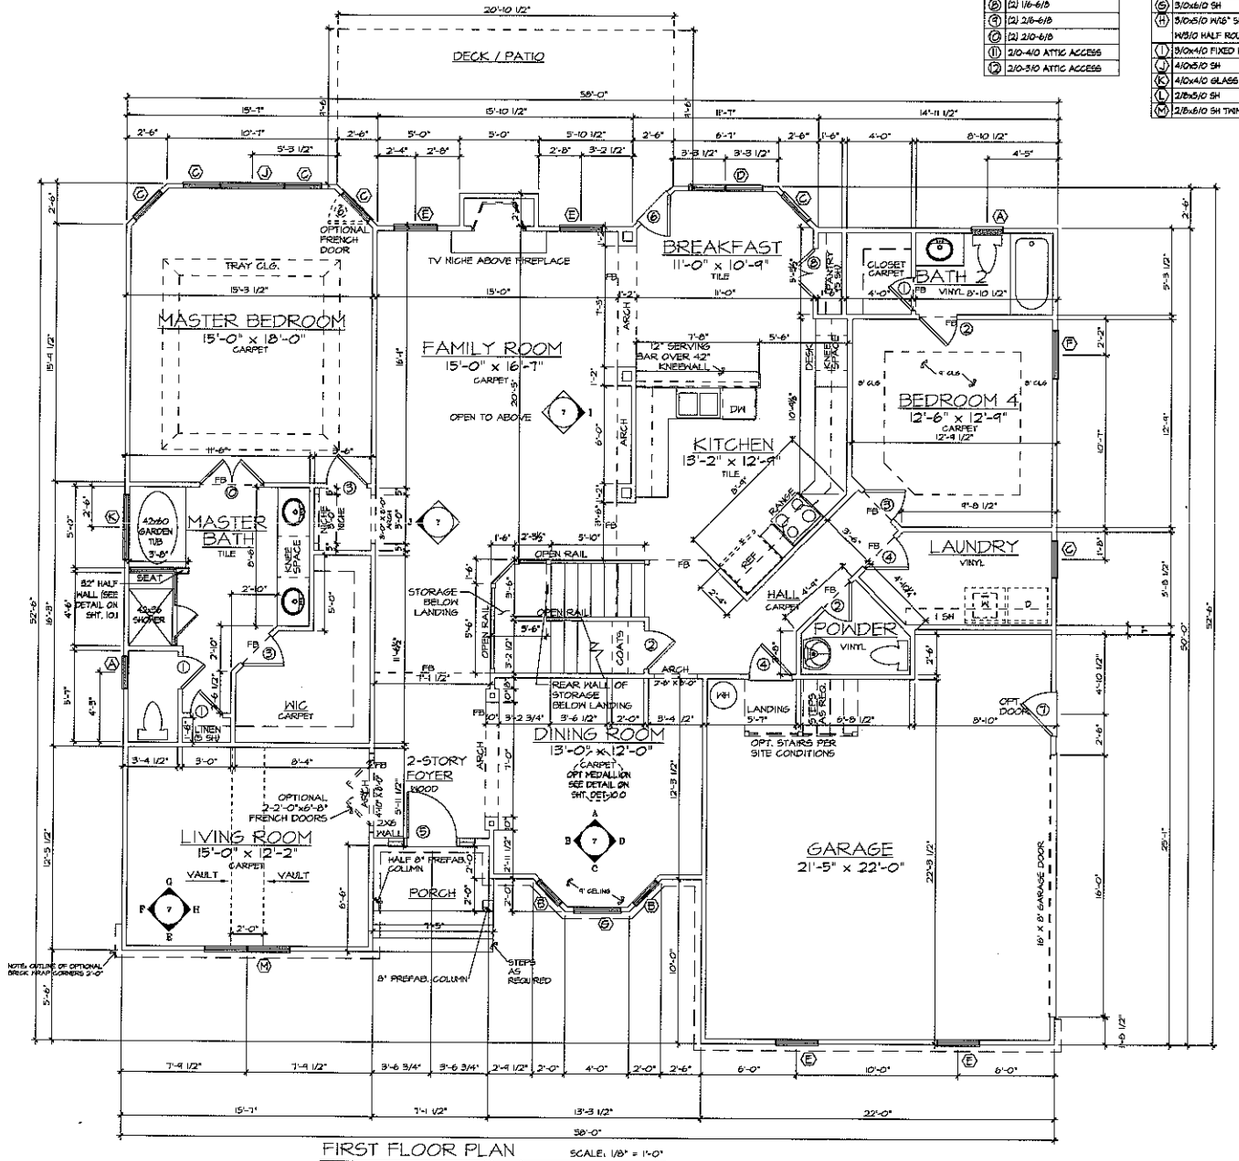

FIRST FLOOR PLAN SCALE: 1/8" = 1'-0"

GB HOMES


LOCATION :
LOT NUMBER :
BUYER :

PLAN NUMBER : 2892
PLAN NAME : THE MAUREEN
ELEVATION :

Date: 2-26-07
Scale: 1/8"=1'-0"
Drawn: LH
Checked: LH
Sheet: 2A

WINDOW SCHEDULE	
TAG	TYPE
A	2/0x5/0 SH
B	2/0x6/0 SH
C	2/4x5/0 SH
D	2/4x5/0 SH TMN
E	2/8x6/0 SH
F	3/0x5/0 SH
G	3/0x6/0 SH
H	3/0x5/0 W/6" SIDELITES W/3/0 HALF ROUND
I	3/0x4/0 FIXED W/HALF ROUND
J	4/0x5/0 SH
K	4/0x4/0 GLASS BLOCK
L	2/8x5/0 SH
M	2/8x6/0 SH TMN

DOOR SCHEDULE	
TAG	TYPE
1	2/0-6/8
2	2/4-6/8
3	2/6-6/8
4	2/8-6/8
5	3/0-6/8 W/12" SIDELIGHTS W/12" SEG. ARCH TRANS.
6	2/8-6/8-15 LIGHT
7	2/8-6/8-9 LIGHT
8	(2) 1/8-6/8
9	(2) 2/6-6/8
10	(2) 2/0-6/8
11	2/0-4/0 ATTIC ACCESS
12	2/0-3/0 ATTIC ACCESS

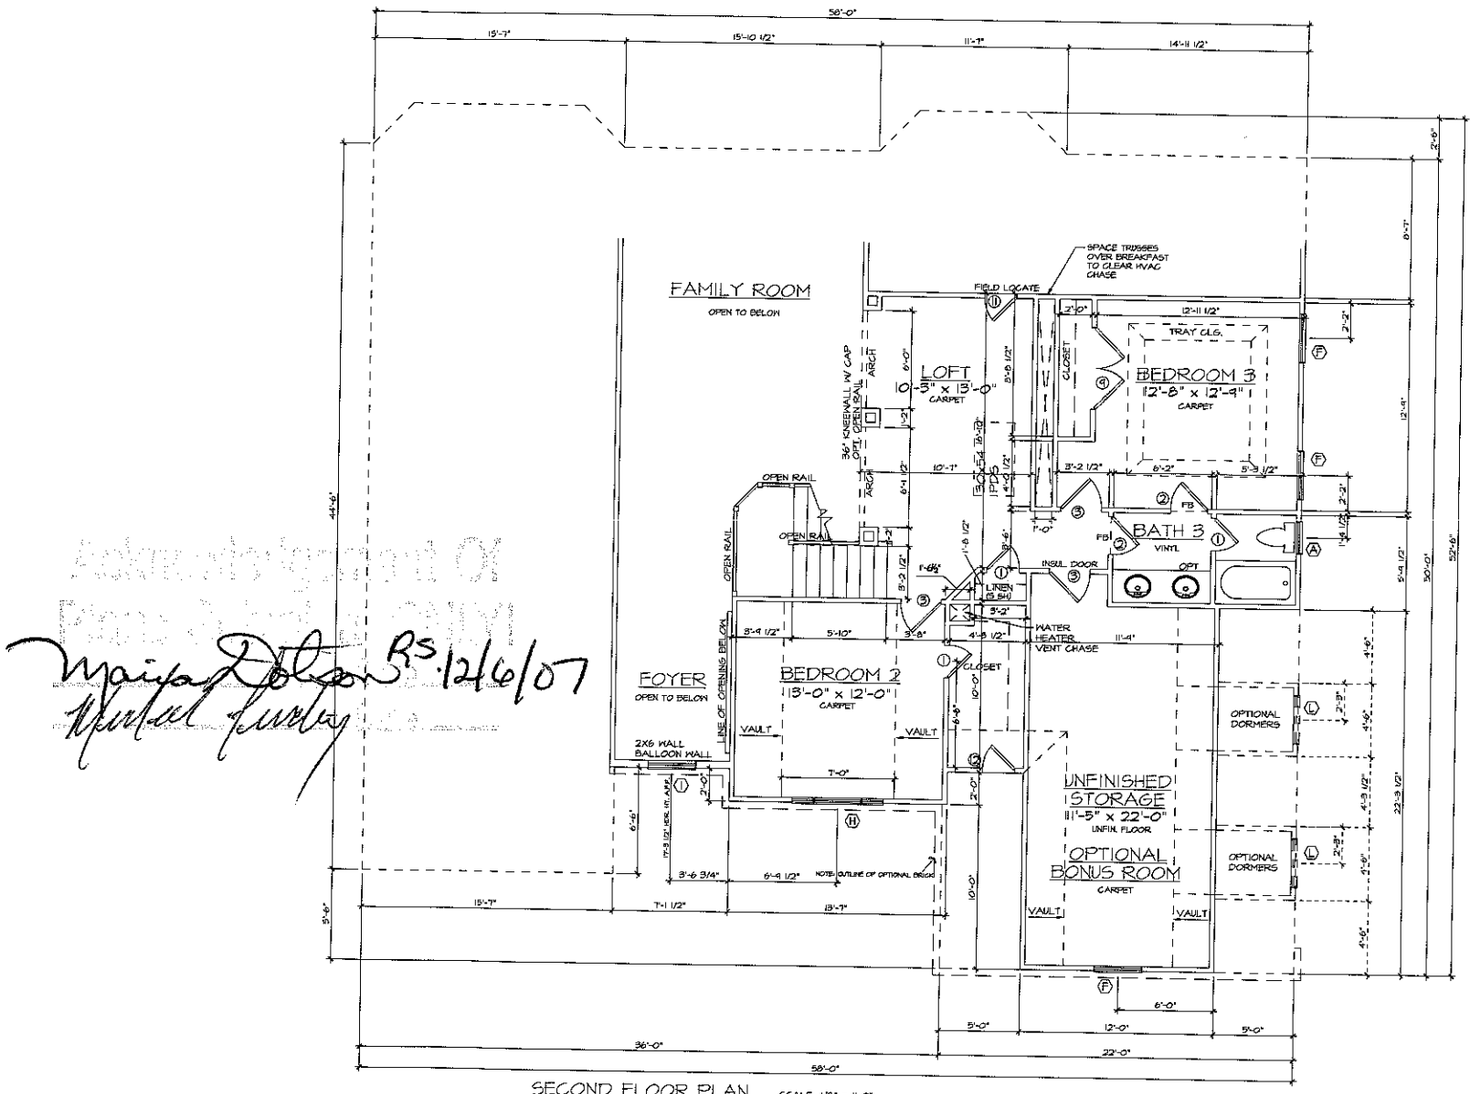

Maiya Dolton RS. 12/6/07
Marked Survey

GB HOMES

LOCATION:
LOT NUMBER:
BUYER:

PLAN NUMBER: 2892
PLAN NAME: THE MAUREEN
ELEVATION:

Date: 2-26-07
Scale: 1/8"=1'-0"
Drawn: LH
Checked: LH
Sheet: 2B