
Acknowledgement of Plans Submittal ONLY!

Date 5/2/16

Date 5-10-16

AUT 19

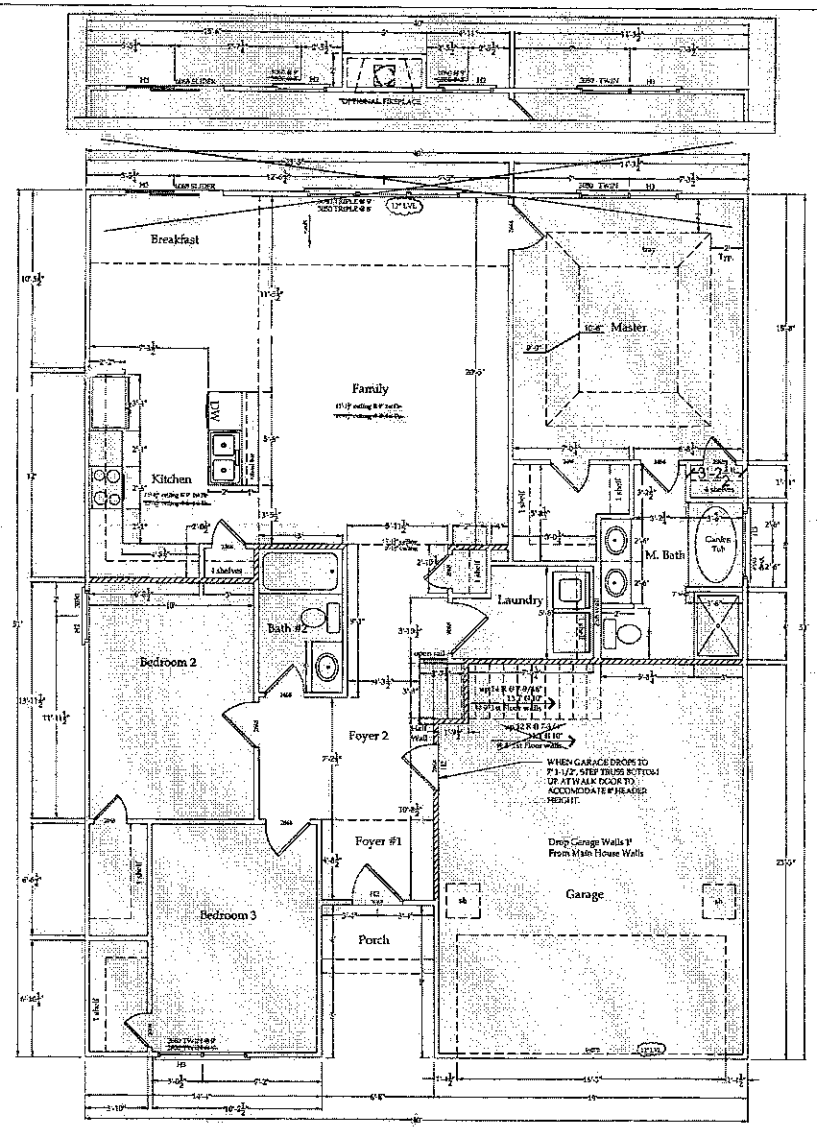

1,549 sq. ft. - 1st floor heated
(1599 brick)

280 sf bonus (244 brick)

1842 sf total
(1892 brick)

Header/ Jack Schedule
NLB= Non-Load Bearing; See 27-FM In Detail Book
H1 = 2 ply 2x6's SYP w/ ½" OSB
H2 = 2 ply 2x8's SYP w/ ½" OSB
H3 = 2 ply 2x10's SYP w/ ½" OSB
H4 = 2 ply 2x12's SYP w/ ½" OSB
L1 = 2 ply 1-3/4" x 9-1/4" LVL
L2 = 2 ply 1-3/4" x 11-7/8" LVL
L3 = 2 ply 1-3/4" x 14" LVL
L4 = 2 ply 1-3/4" x 16" LVL
L5 = 2 ply 1-3/4" x 18" LVL
No Splice's In Headers
-Single Jack Stud up to 4' 11", Double Jack Studs 5'-10' 6", Triple Jack Studs @ Garage Door.

Page 3
4-14-15
DRAWN BY: CJA
SCALE: 1/4" = 1'
REV.

The Finlay
Base Plan
1st Floor Plan

Essex Homes SE, Inc.
1-803-356-8301
COLUMBIA, SOUTH CAROLINA

PROPERTY OF ESSEX HOMES, INC. NOT TO BE REPRODUCED, COPIED OR USED WITHOUT WRITTEN PERMISSION


Essex Homes, Inc.

Acknowledgement of
Plans Submittal ONLY!

Date 5/2/16

Date 6-10-16

280 sq. ft. - 1st floor heated

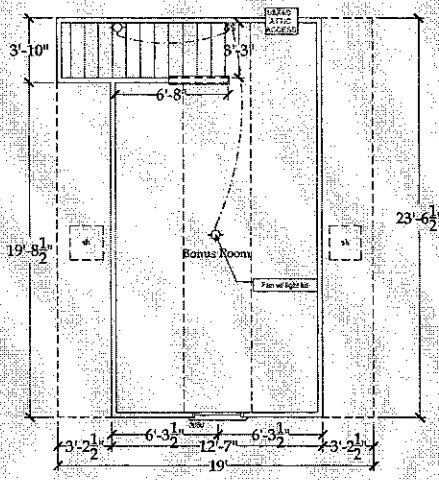

AUT 19

Page 4
4-14-15
DRAWN BY: CJA
SCALE: 1/4" = 1'
REV.

The Finlay
Base Plan
2nd Floor Plan

Essex Homes SE, Inc.
1-803-356-8301
COLUMBIA, SOUTH CAROLINA

Essex Homes, Inc.