SOIL/SITE EVALUATION

(Continuation Sheet)


Sheet ____ of ____

DEPARTMENT OF ENVIRONMENT
AND NATURAL RESOURCES
DIVISION OF ENVIRONMENTAL HEALTH

PROPERTY ID #: _____
DATE OF EVALUATION: _____
COUNTY: _____

PROFILE #	.1940 LANDSCAPE POSITION/ SLOPE %	HORIZON DEPTH (IN.)	SOIL MORPHOLOGY (.1941) .1941 STRUCTURE/ TEXTURE	SOIL MORPHOLOGY (.1941) .1941 CONSISTENCE/ MINERALOGY	OTHER PROFILE FACTORS .1942 SOIL WETNESS/ COLOR	.1943 SOIL DEPTH	.1956 SAPRO CLASS	.1944 RESTR HORIZ	PROFILE CLASS & LTAR
P	55	0-9	B scl wfsbk	ss,sp,fr sexp	—	61"	—	—	P5
62A	0-5%	9-26	BC mfsbk	ss,sp,fr sexp					
		26-61	BCcl wfsbk	ss,sp,fr sexp	common sap				.3
(2)	10-10-07	0-7	gr Gr sam sl	fr nss np					
		7-26	sbk sbk mod c	fr sss p					.3
		26-48	wk sbk mod cl	fr sss p					
(3)		0-9	gr bens sl	fr sss p					
		9-26	mfsbk mod c	fr sss p					.3
		26-50	wk sbk mod cl	fr sss p common sap, few lithochromic					
(4)	9%	0-5	wk sbk rd bens cl	fr sss p					
		5-10	sbk mod c	fr sss p					.3
		10-50	wk sbk mod cl	fi sss p common-many sap					

COMMENTS: _____

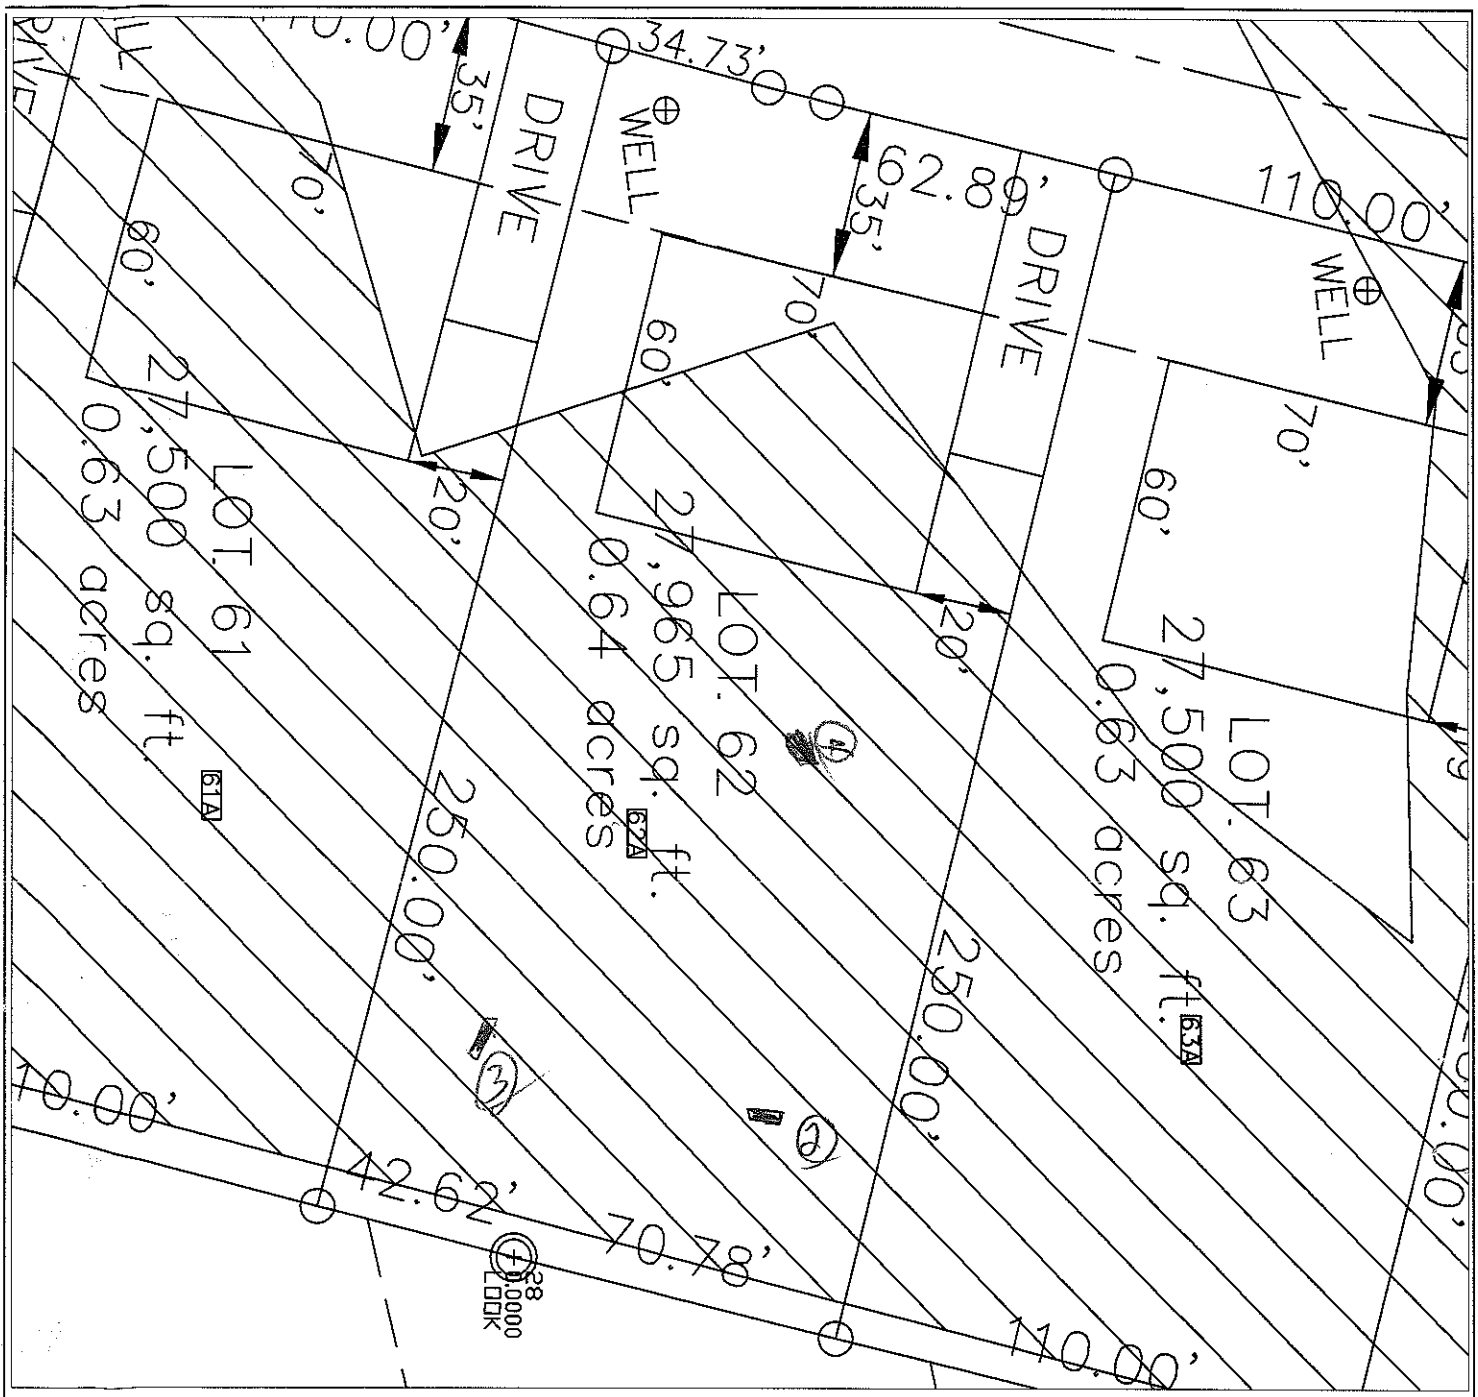

LEGEND

House Box.

System lines.

Repair lines.

GRAPHIC SCALE
1" = 40'

40 0 40 80

FOR PRELIMINARY PLANNING PURPOSES ONLY. ALL LOTS WILL REQUIRE FINAL APPROVAL BY THE COUNTY HEALTH DEPARTMENT ON A LOT BY LOT BASIS. THIS MAP SHOULD BY USED AS A GENERAL GUIDE, SOME ADJUSTMENTS WILL BE NECESSARY IN THE FIELD DUE TO SOIL VARIABILITY AND COMPLEX TOPOGRAPHIC FEATURES.
THIS MAP ONLY REFLECTS EXISTING SOIL SUITABILITY FOR ON-SITE SEPTIC TANK SYSTEMS.

PLEASE REFER TO ATTACHED SOIL REPORT FOR ADDITIONAL SITE SPECIFIC INFORMATION

MAP TITLE:

SITE PLAN & DRAINFIELD AREAS

PROJECT NAME:

E&J DEVELOPMENT/AUTUMN GROVE SUBDIVISION

LOCATION/DATE:

HWY 21/115
IREDELL COUNTY, NORTH CAROLINA
AUGUST 2007

JOB # : 01-1043
FILE: C:\JOBS\01-1043
PROJECT MGR.: C.B.F.
FIELD WORK: C.B.F., A.L.P. & M.D.B.
DRAWN BY: C.B.F. & M.D.B.