SOIL/SITE EVALUATION

(Continuation Sheet)


Sheet ____ of ____

DEPARTMENT OF ENVIRONMENT
AND NATURAL RESOURCES
DIVISION OF ENVIRONMENTAL HEALTH

PROPERTY ID #: _____
DATE OF EVALUATION: _____
COUNTY: _____

PROFILE #	.1940 LANDSCAPE POSITION/ SLOPE %	HORIZON DEPTH (IN.)	SOIL MORPHOLOGY (.1941) .1941 STRUCTURE/ TEXTURE	SOIL MORPHOLOGY (.1941) .1941 CONSISTENCE/ MINERALOGY	OTHER PROFILE FACTORS .1942 SOIL WETNESS/ COLOR	.1943 SOIL DEPTH	.1956 SAPRO CLASS	.1944 RESTR HORIZ	PROFILE CLASS & LTAR
P	SS	0-6	BRC WFSBk	SS, SP, FR SEXP	—	35"	PS	—	PS
63A	0-5%	6-20	RC MFSBk	SS, SP, FR SEXP					
		20-35	RCL WFSBk	SS, SP, FR SEXP	common sap				
	4%	35-61	Vel. SL Sap mass	SS, SP, FR SEXP	common R Reg. iron mang nods				.3
2	8%	0-8	4 Br gr sl	fr ss sp	f-sap				.3
		8-30	Red mo sbk c	fr ss sp					
		30-50	Red wk sbk cl	fr ss sp					
3		0-10	Bsyl cl	fri sssl sp	few w/ sap	Rock inc			.3
		10-20	RC MFSBk	fri sssl sp					
		20-50	RCL WSBk	fri sssl- common sap					
4		0-6	sbk cl						.3
		6-21	mo sbk c	fr ss sp					
		21-46	wk sbk cl	fr ss sp					
		46-52	m sl sap						

COMMENTS: _____

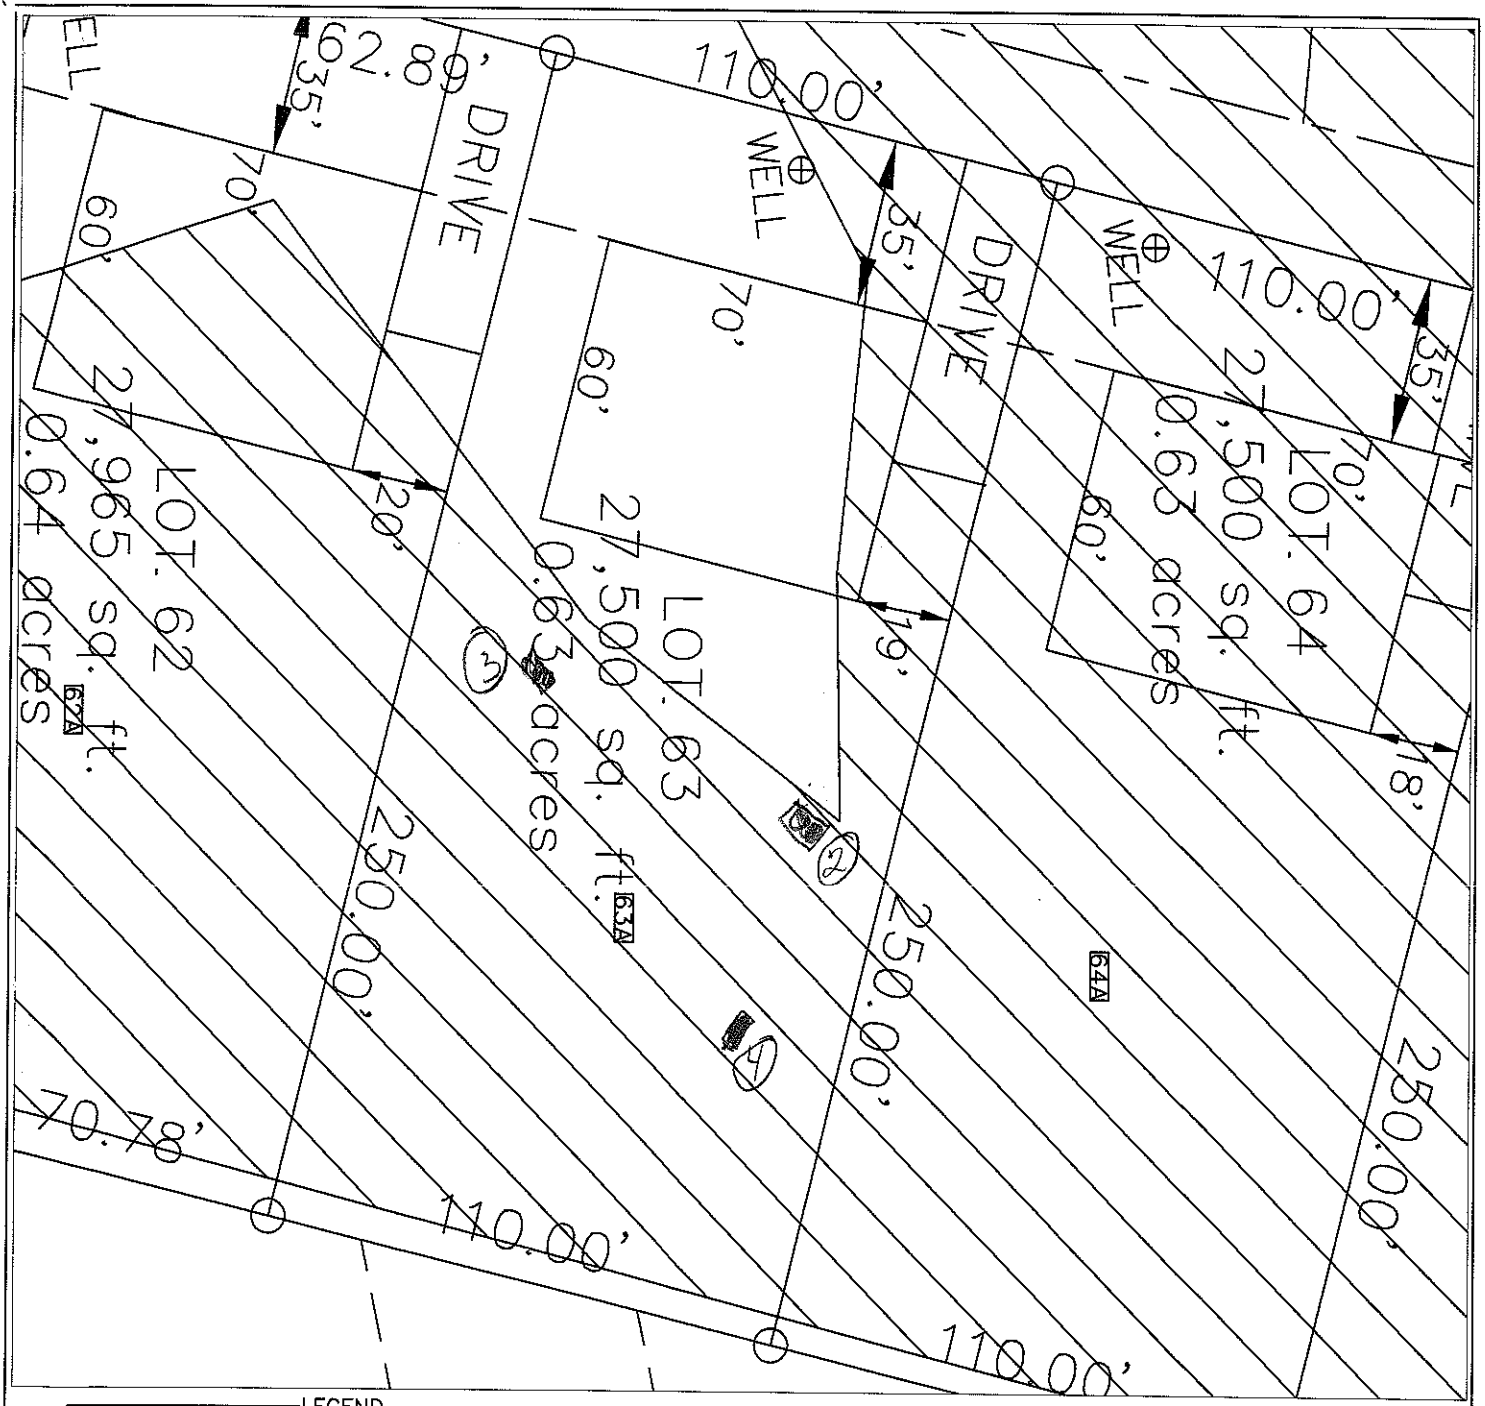

LEGEND

House Box.

System lines.

Repair lines.

GRAPHIC SCALE
1" = 40'

40 0 40 80

FOR PRELIMINARY PLANNING PURPOSES ONLY. ALL LOTS WILL REQUIRE FINAL APPROVAL BY THE COUNTY HEALTH DEPARTMENT ON A LOT BY LOT BASIS. THIS MAP SHOULD BY USED AS A GENERAL GUIDE, SOME ADJUSTMENTS WILL BE NECESSARY IN THE FIELD DUE TO SOIL VARIABILITY AND COMPLEX TOPOGRAPHIC FEATURES.
THIS MAP ONLY REFLECTS EXISTING SOIL SUITABILITY FOR ON-SITE SEPTIC TANK SYSTEMS.

PLEASE REFER TO ATTACHED SOIL REPORT FOR ADDITIONAL SITE SPECIFIC INFORMATION

MAP TITLE: SITE PLAN & DRAINFIELD AREAS

PROJECT NAME: E&J DEVELOPMENT/AUTUMN GROVE SUBDIVISION

LOCATION/DATE: HWY 21/115 IREDELL COUNTY, NORTH CAROLINA AUGUST 2007

JOB # : 01-1043
FILE: C:\JOBS\01-1043
PROJECT MGR.: C.B.F.
FIELD WORK: C.B.F., A.L.P. & M.D.B.
DRAWN BY: C.B.F. & M.D.B.