IREDELL COUNTY HEALTH DEPARTMENT

STATESVILLE 704-878-5305 MOORESVILLE 704-664-5281

IMPROVEMENT PERMIT / AUTHORIZATION TO CONSTRUCT / OPERATION PERMIT / EXISTING SYSTEM INSPECTION

(1100)

PERMIT# 072701 PIN# 4659542621 DATE 4/23/98

OWNER OR CONTRACTOR Millard Brasington PHONE: Business Home 704 878-6807

ADDRESS 168 Ellis Rd Statesville NC 28625

LOCATION Hwy 115/21 N. TL Freeze Crossing TR at Drive btw 180 & 186 Freeze Crossing

SUBDIVISION Freeze Crossing BLOCK / SECTION LOT 21 LOT AREA SITE CLASS. DESIGN FLOW L.T.A.R.

Septic Tank: 1000 Gallons; STB 794 Date 12/15/97
Pump Tank: 1000 Gallons; PT 27 Date 3/3/98
Pump Make: Model Serial No.
Nitrification Field: No Fields Square Feet Linear Feet 320'+
No Lines 4 at 80'+ Trench Width 36" Max Trench Bottom Depth 36"

☒ New System ☐ Repair System Type: I, II, III, IV, V, VI
System Description: Pump(PM) - Conv. Carport.
Repair System Description: Same
Maintenance Agreement Required: ☐ Yes ☒ No
Gravel Depth 12" ☐ Slab ☒ Crawl Space ☐ Basement w/plumbing ☐ Basement wo/plumbing

☐ House/Mod. Home No. Bedrooms 3
☒ Mobile Home No. Bathrooms 2
☐ Business No. Employees
☐ Other


Water Supply:
☒ Individual
☐ Public
☐ Community

Comments/Conditions: Keep Septic System at least 10' from PL, 5' from House & 100' from well.
(Originally permitted May '92, Permit expired)
* OK to switch initial area w/ repair

Comments/Conditions:
Location of the proposed CARPORT / STORAGE addition does not appear to impact the existing on-site septic system.**NOTE:

REHS
Date: 7-7-110
ICHD-Environmental Health Division

Scale 1:100' INITIAL SITE SKETCH

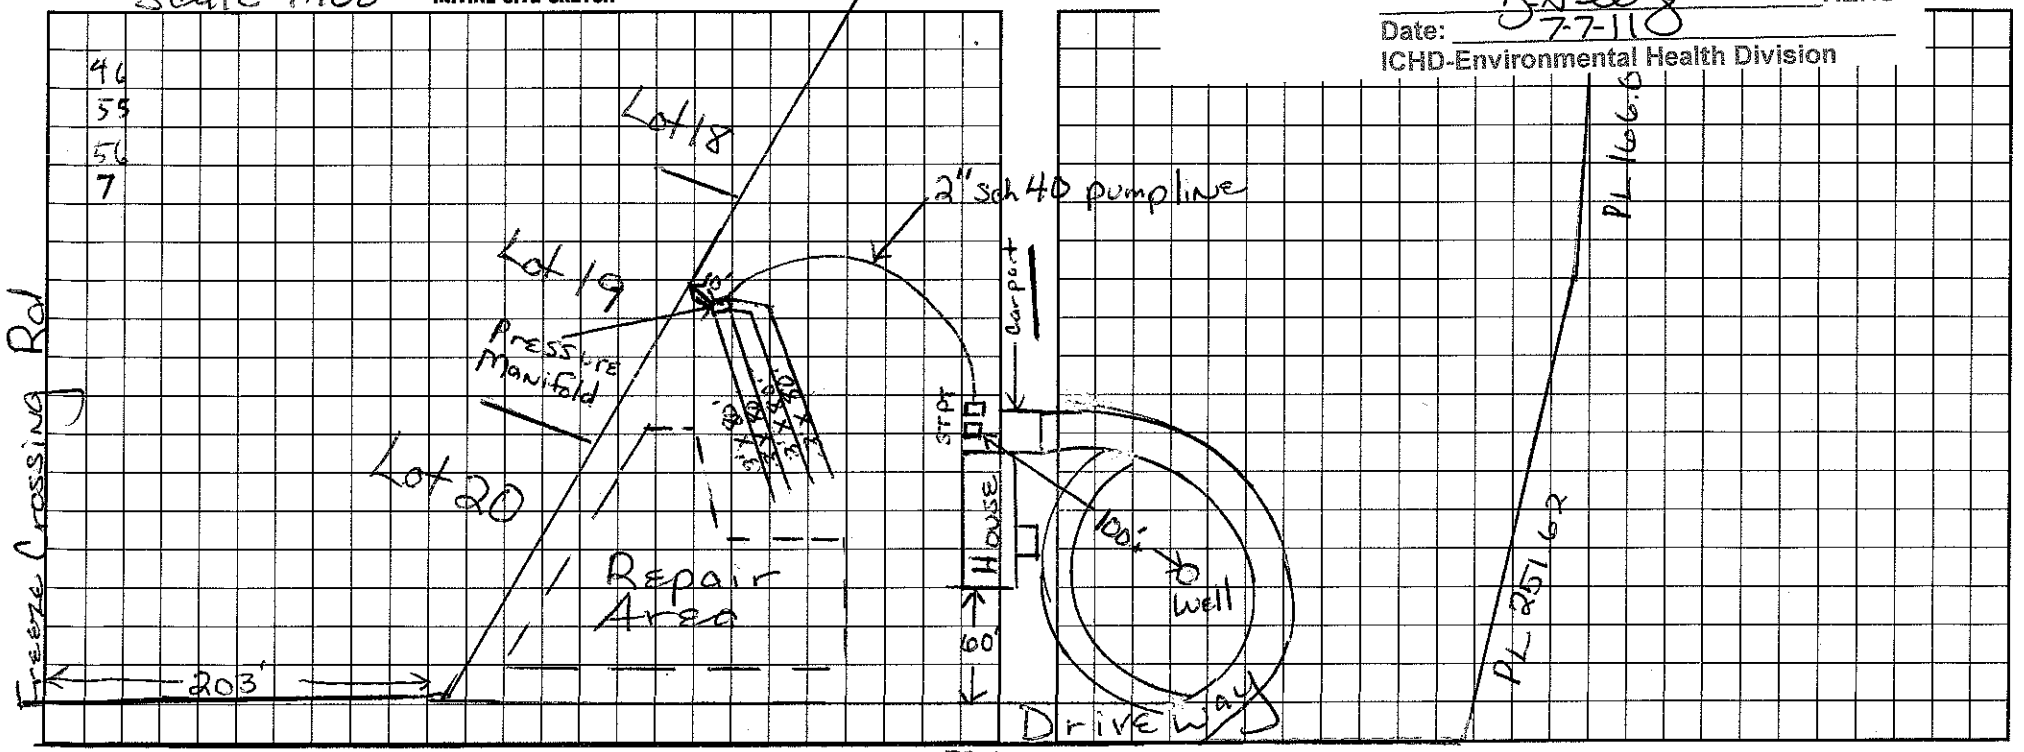

I understand that this permit can be suspended or revoked if any false information is supplied toward securing the permit/any unauthorized changes are made to the site/any unauthorized changes are made in the installation of the system. Improvement Permit with plat valid without expiration. Improvement Permit with site plan valid for sixty months. Authorization to Construct is valid for a period equal to that of Improvement Permit – not to exceed sixty months.

Signed: Millard Brasington date 4-24-98 Installed by: ESKER ELDER

Improvement Permit by: Maria H H Dotson date 4/23/98 Operation Permit by: date 6-4-98

Authorization to Construct by: Maria H H Dotson date 4/23/98 Existing System Inspection by: date

HEALTH DEPT. COPY: WHITE INSPECTION COPY (FINAL): GREEN OWNER COPY (FINAL): YELLOW INSPECTION COPY (INITIAL): PINK OWNER COPY (INITIAL): GOLD