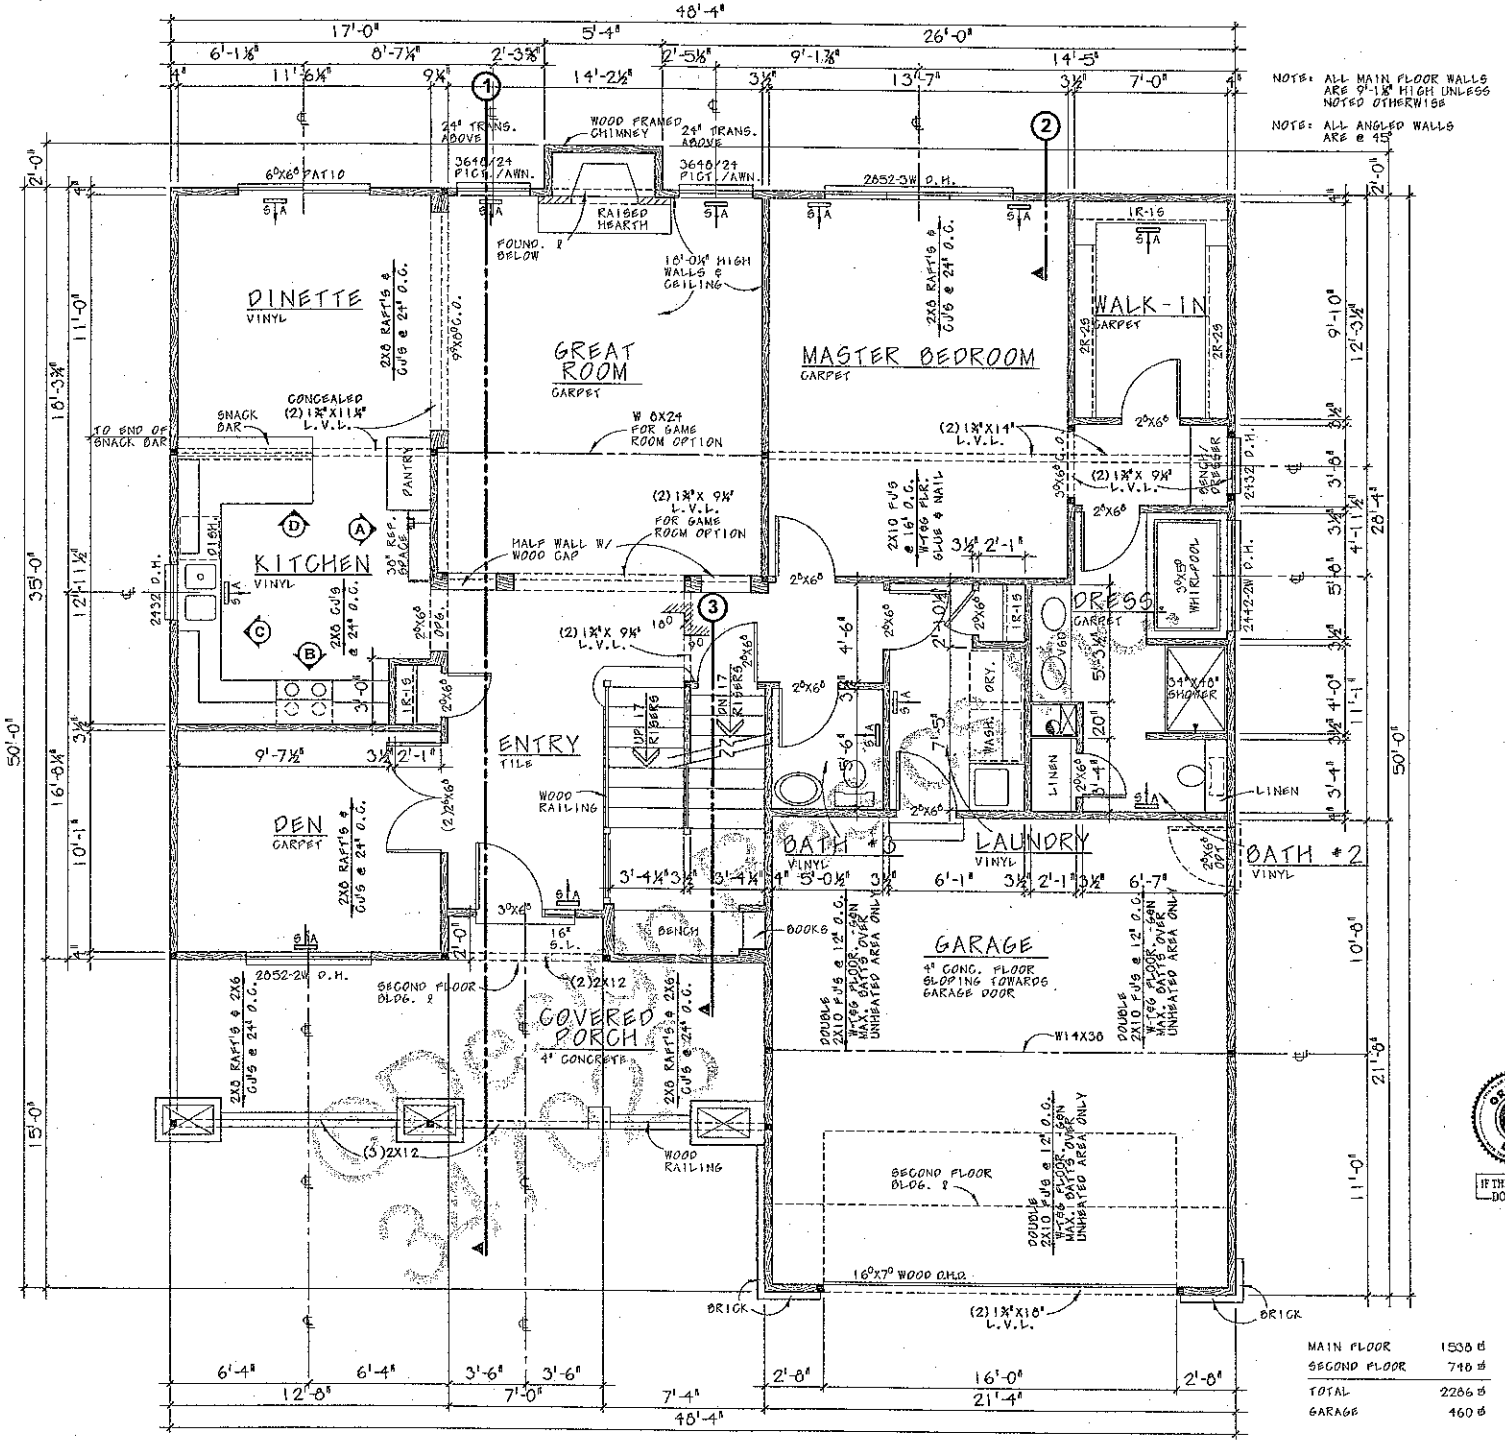


NOTE: ALL MAIN FLOOR WALLS ARE 9'-1⅛" HIGH UNLESS NOTED OTHERWISE

NOTE: ALL ANGLED WALLS ARE @ 45°

MAIN FLOOR	1538 ☐'
SECOND FLOOR	748 ☐'
TOTAL	2286 ☐'
GARAGE	460 ☐'

MAIN FLOOR PLAN

SCALE: 1/4"=1'-0"

IF THIS IS NOT RED DO NOT COPY

ALL PLANS customizable

11112 John Galt Blvd. Omaha, NE 68137-2384
Fax: (402) 331-5507 Toll Free: (800) 947-7526
www.designbasics.com


REVERSE AVAILABLE

design basics inc. HOME PLAN DESIGN SERVICE

© 2000 DESIGN BASICS, INC. IS A PROFESSIONAL RESIDENTIAL DESIGN FIRM LOCATED IN OMAHA, NE. ALL DESIGNS, TECHNIQUES AND CONSTRUCTION METHODS ARE THE PROPRIETARY AND COPYRIGHTED PROPERTY OF DESIGN BASICS, INC. AND SHOULD NOT BE DUPLICATED WITHOUT THE ASSISTANCE OF A LICENSED ARCHITECTURAL PROFESSIONAL. THE PURCHASER OF THESE PLANS IS GIVEN A LIMITED LICENSE TO REPRODUCE THESE PLANS FOR CONSTRUCTION PURPOSES ONLY AND FURTHER DISTRIBUTION IS STRICTLY PROHIBITED.

22588

SHEET 4 of 8

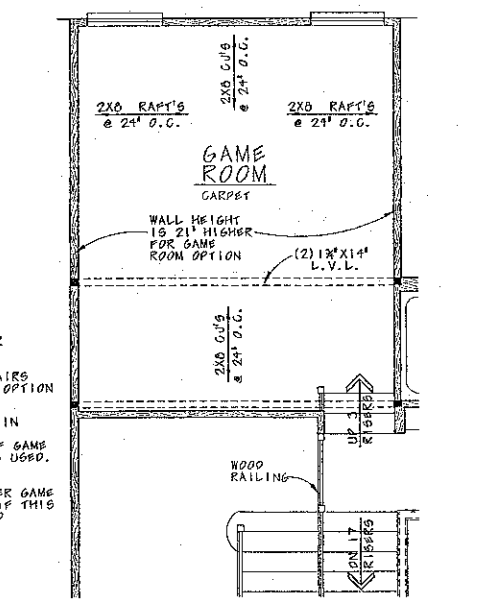

DROP PERIMETER OF GREAT ROOM CEILING TO ACCOMODATE STAIRS FOR GAME ROOM OPTION

NOTE: CEILING IN GREAT ROOM IS 10'-10½" HIGH IF GAME ROOM OPTION IS USED.


DROP PITCH OVER GAME ROOM TO 6/12 IF THIS OPTION IS USED

OPTIONAL PLAN

SCALE: 1/4" = 1'-0"

NOTE: ALL SECOND FLOOR WALLS ARE 8'-1⅛" HIGH UNLESS NOTED OTHERWISE

NOTE: ALL ANGLED WALLS ARE @ 45°

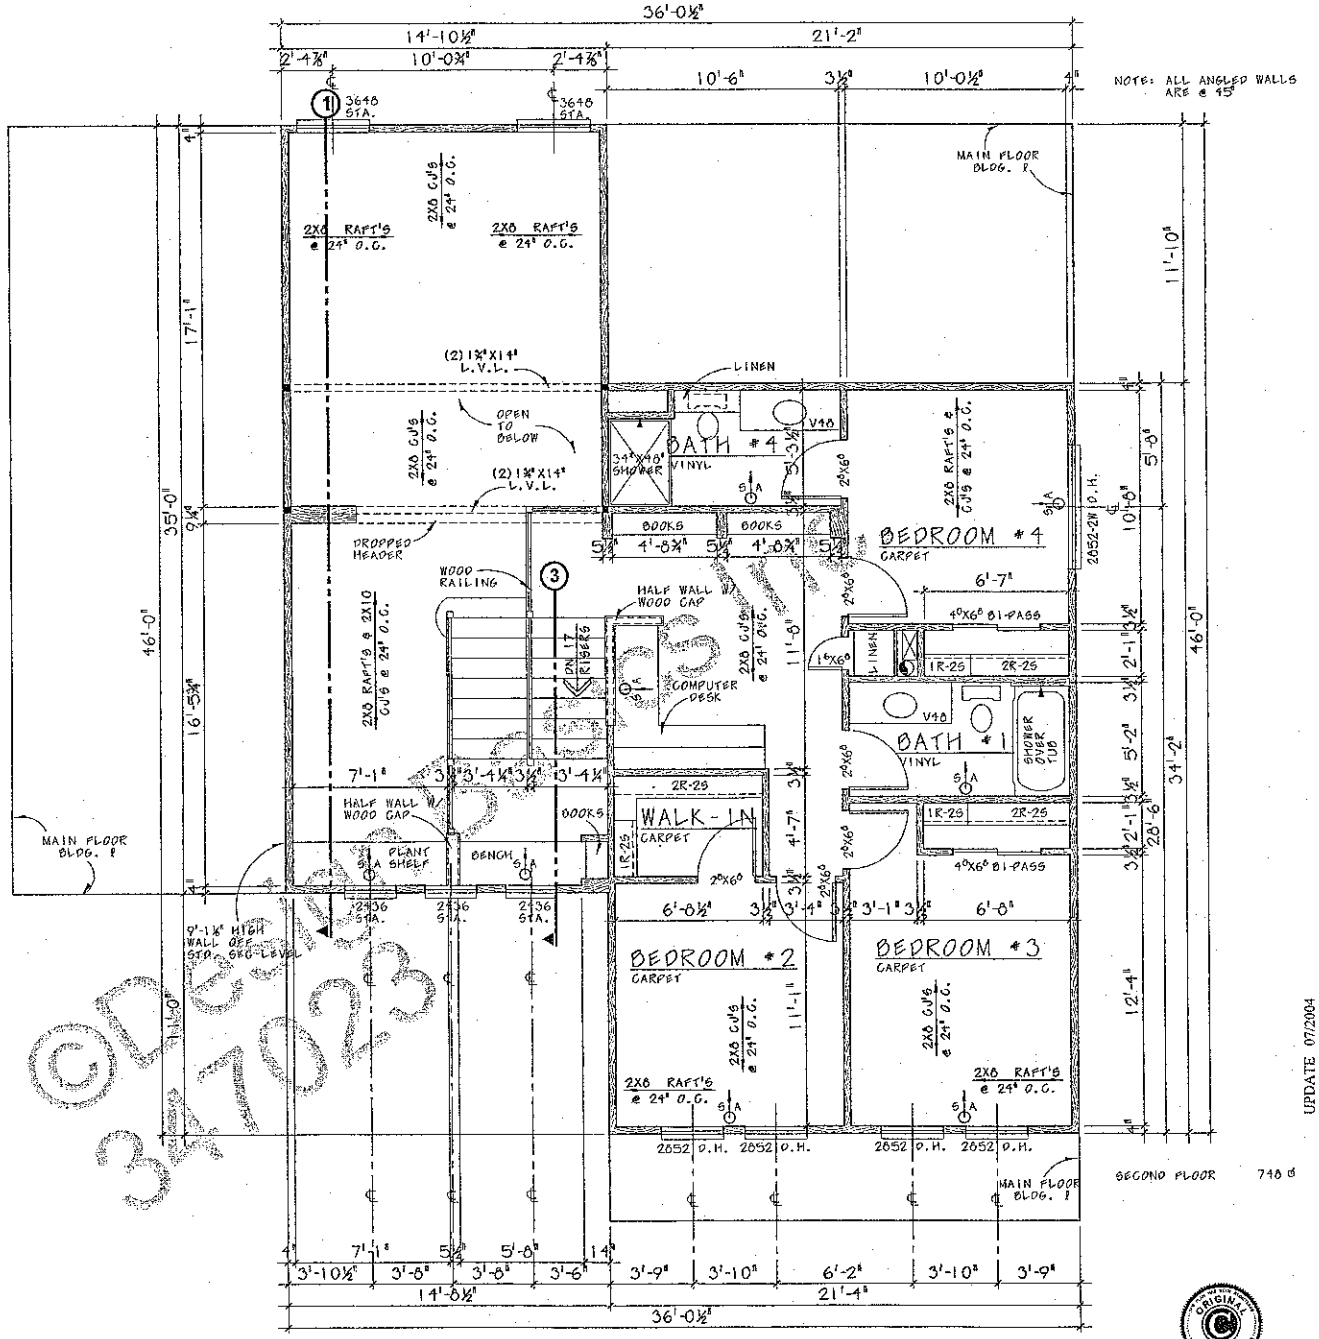

SECOND FLOOR PLAN

SCALE: 1/4" = 1'-0"

ORIGINAL DRAFT
IF THIS IS NOT RED DO NOT COPY

UPDATE 07/2004

ALL PLANS customizable
11112 John Galt Blvd. Omaha, NE 68137-2384
Fax: (402) 331-5507 Toll Free: (800) 947-7526
www.designbasics.com
REVERSE AVAILABLE
design basics inc. HOME PLAN DESIGN SERVICE
DESIGN BASICS, INC. IS A PROFESSIONAL RESIDENTIAL DESIGN FIRM LICENSED IN IOWA, NE, SD, ND, KS, MO, MN, CO, WI, IL, MI, AZ, NV, TX, GA, FL, NC, SC, VA, PA, NJ, MD, DE, CT, NY, MA, VT, NH, ME AND OTHER STATES AS REQUIRED. THE PURCHASER OF THESE PLANS IS GIVEN A LIMITED LICENSE TO CONSTRUCT A SINGLE HOME FROM THESE PLANS ON YOUR SPECIFIC SITE. CONSTRUCTION FROM THESE PLANS SHOULD NOT BE UNDERTAKEN WITHOUT THE ASSISTANCE OF A CONSTRUCTION PROFESSIONAL. THE PURCHASER OF THESE PLANS IS GIVEN A LIMITED LICENSE TO REPRODUCE THESE PLANS FOR CONSTRUCTION PURPOSES ONLY AND FURTHER DISTRIBUTION IS STRICTLY PROHIBITED.
© 2000

8522

SHEET 5 of 8