Revised Floor plans.

GENERAL FRAMING NOTES

- DRYWALLED OPENINGS TO BE 8'-0" HEIGHT UNLESS OTHERWISE NOTED
- HEADERS TO BE 2 PLY UNLESS OTHERWISE NOTED

- PLY GEM MU PRO SERIES CLASSIC VINYL DH WINDOWS
- SMOOTH CEILINGS THROUGHOUT HOME

TRIM NOTES THROUGHOUT HOME:
- PAINTED TRIM
- 5-1/4" BASEBOARDS
- 3-1/4" CASING
- WINDOWS WILL BE DRYWALL WRAPPED W/ WINDOW SILL OF SELECTED TRIM
- 6-PANEL, MOLDED, HOLLOW CORE INTERIOR DOORS
- SCHLAGE STANDARD PLYMOUTH KNOB (SATIN NICKEL) ENTIRE HOME
- SCHLAGE PLYMOUTH FRONT DOOR HANDLESET EXT. W/ ACCENT LEVER INT. (AGED BRONZE)

FLOORING NOTES:
- ALL FLOORING BREAKS OCCUR @ CENTER LINE OF DOOR OPENINGS UNLESS OTHERWISE NOTED
- FLOORING SQUARE FOOTAGES INCLUDE CLOSETS RELATIVE TO THE AREA UNLESS OTHERWISE NOTED
- SOME FLOORING SQUARE FOOTAGES MAY INCLUDE HALLS OR AREAS THAT CONNECT WITHOUT WALL SEPARATION IF THE SAME FINISH IS CONTINUED


ADD'L NOTES:

- ALL DRYWALLED OPENINGS TO BE 8'-0"
- ALL CEILINGS THOUGHOUT HOME TO BE PAINTED WHITE
- ALL GAS WILL BE PROPANE
- UPGRADE CARPET PADDING TO 8# PAD

Acknowledgement of Plans Submittal ONLY!

Marian Dotson Date 12/7/15

_____ Date _____

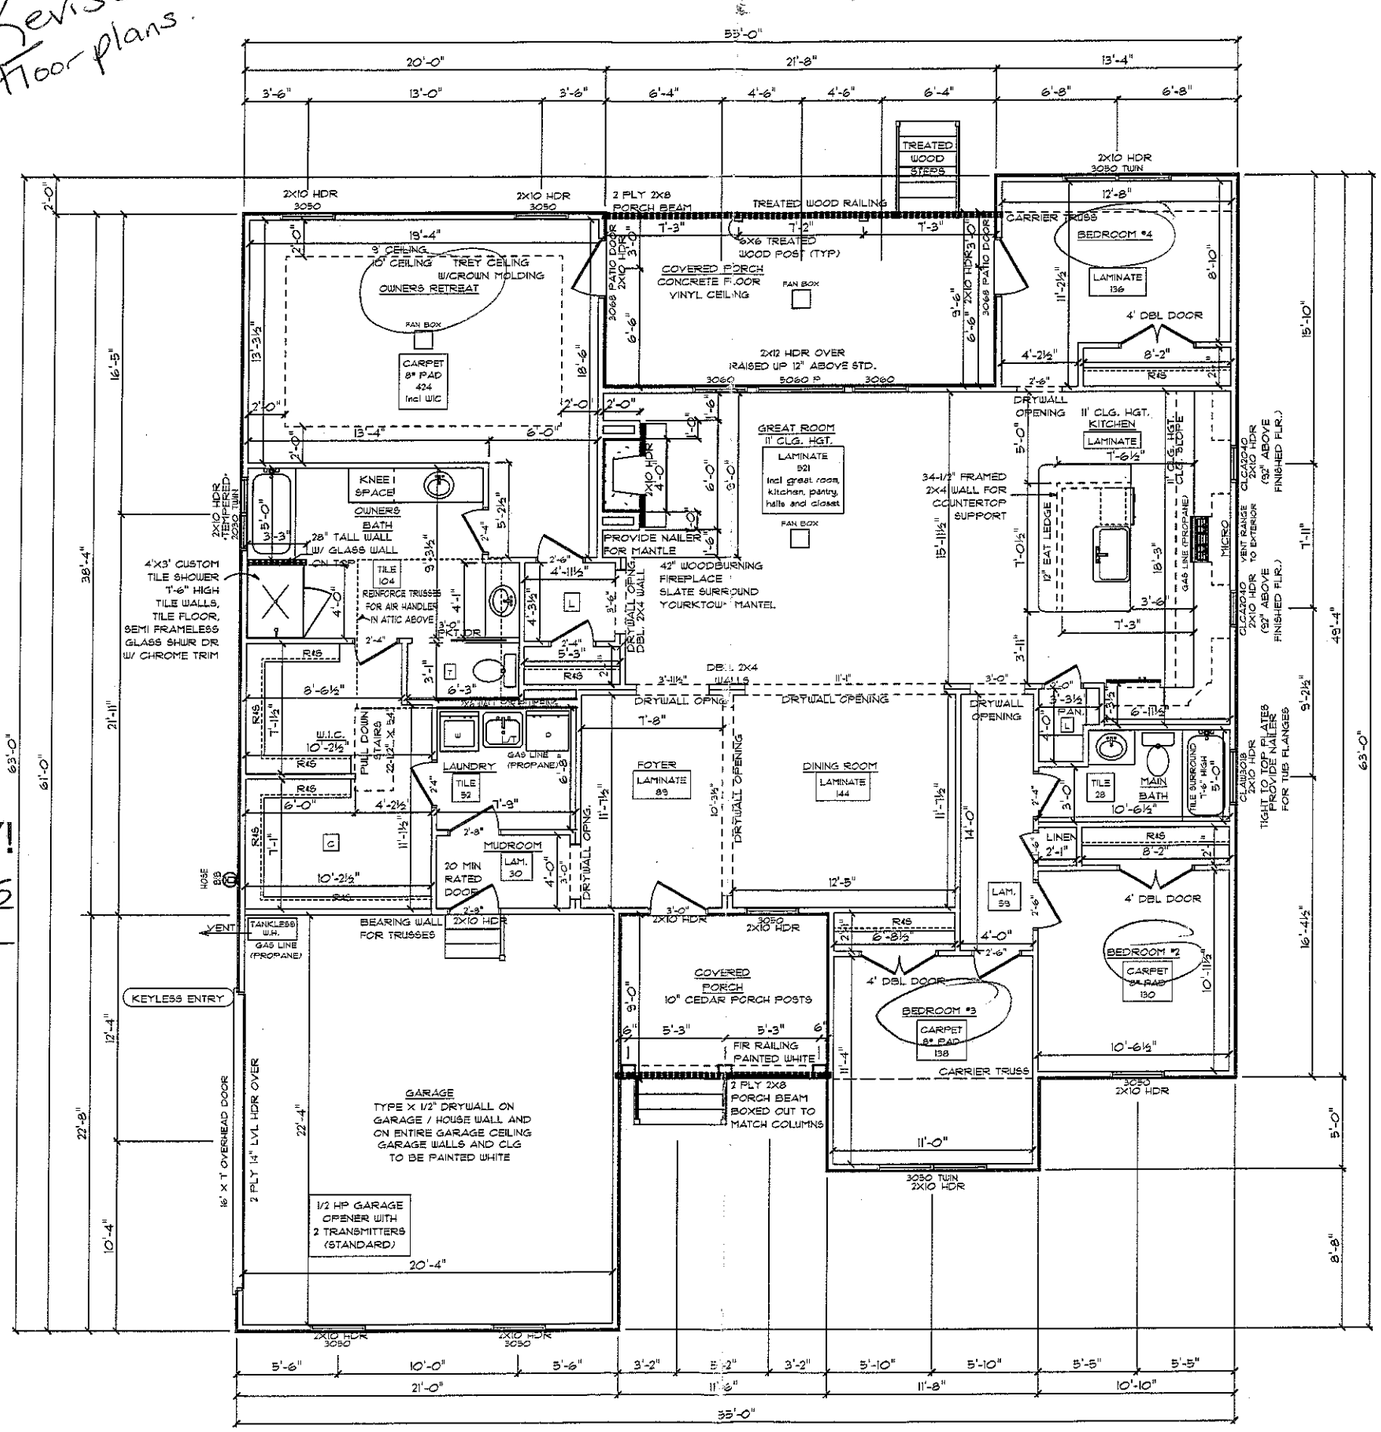

HERITAGE 'D' / CUSTOM
MAIN FLOOR PLAN
9' CEILING HEIGHT

STYLE OF HOME: HERITAGE 'D' / CUSTOM
DRAWN BY: JMB
DATE: 10/29/15
SCALE: 1/8" = 1'-0"
SHT. 4

SQUARE FOOTAGES:
CRAWL: 2190 SF
MAIN FLOOR: 2190 SF
GARAGE: 418 SF
PORCHES: 312 SF

© COPYRIGHT 2014 SCHUMACHER HOMES, INC. ALL RIGHTS RESERVED. NO PORTION OF THIS DOCUMENT MAY BE UTILIZED, IN WHOLE OR PART, WITHOUT PRIOR WRITTEN PERMISSION OF SCHUMACHER HOMES. ANY UNAUTHORIZED USE SHALL BE SUBJECT TO THE FIRST PROVIDERS OF INFORMATION LEADING TO THE SUCCESSFUL PROSECUTION OF A CLAIM MADE BY SCHUMACHER HOMES, INC. FOR COPYRIGHT INFRINGMENT

CUSTOM BUILT FOR: ROBERT CARDER AND LAUREN PAGE
JOB #: CH 675.015.0043
LOCATION: 245 SHEPHERDS BLUFF DR. MOORESVILLE, NC 28115 COUNTY: IREDELL

Charlotte, NC
341 Alcove Road
Mooresville, NC 28117
Sales: (877) 267-3482
Construction: (800) 401-1534
www.schumacherhomes.com
SCHUMACHER HOMES