Acknowledgement Of
Plans Submittal ONLY!

_____ Date 12-18-14


_____ Date _____

APPROVED DEC 19 2014

~~APPROVED DEC 19 2014~~

~~APPROVED DEC 19 2014~~

~~APPROVED DEC 19 2014~~

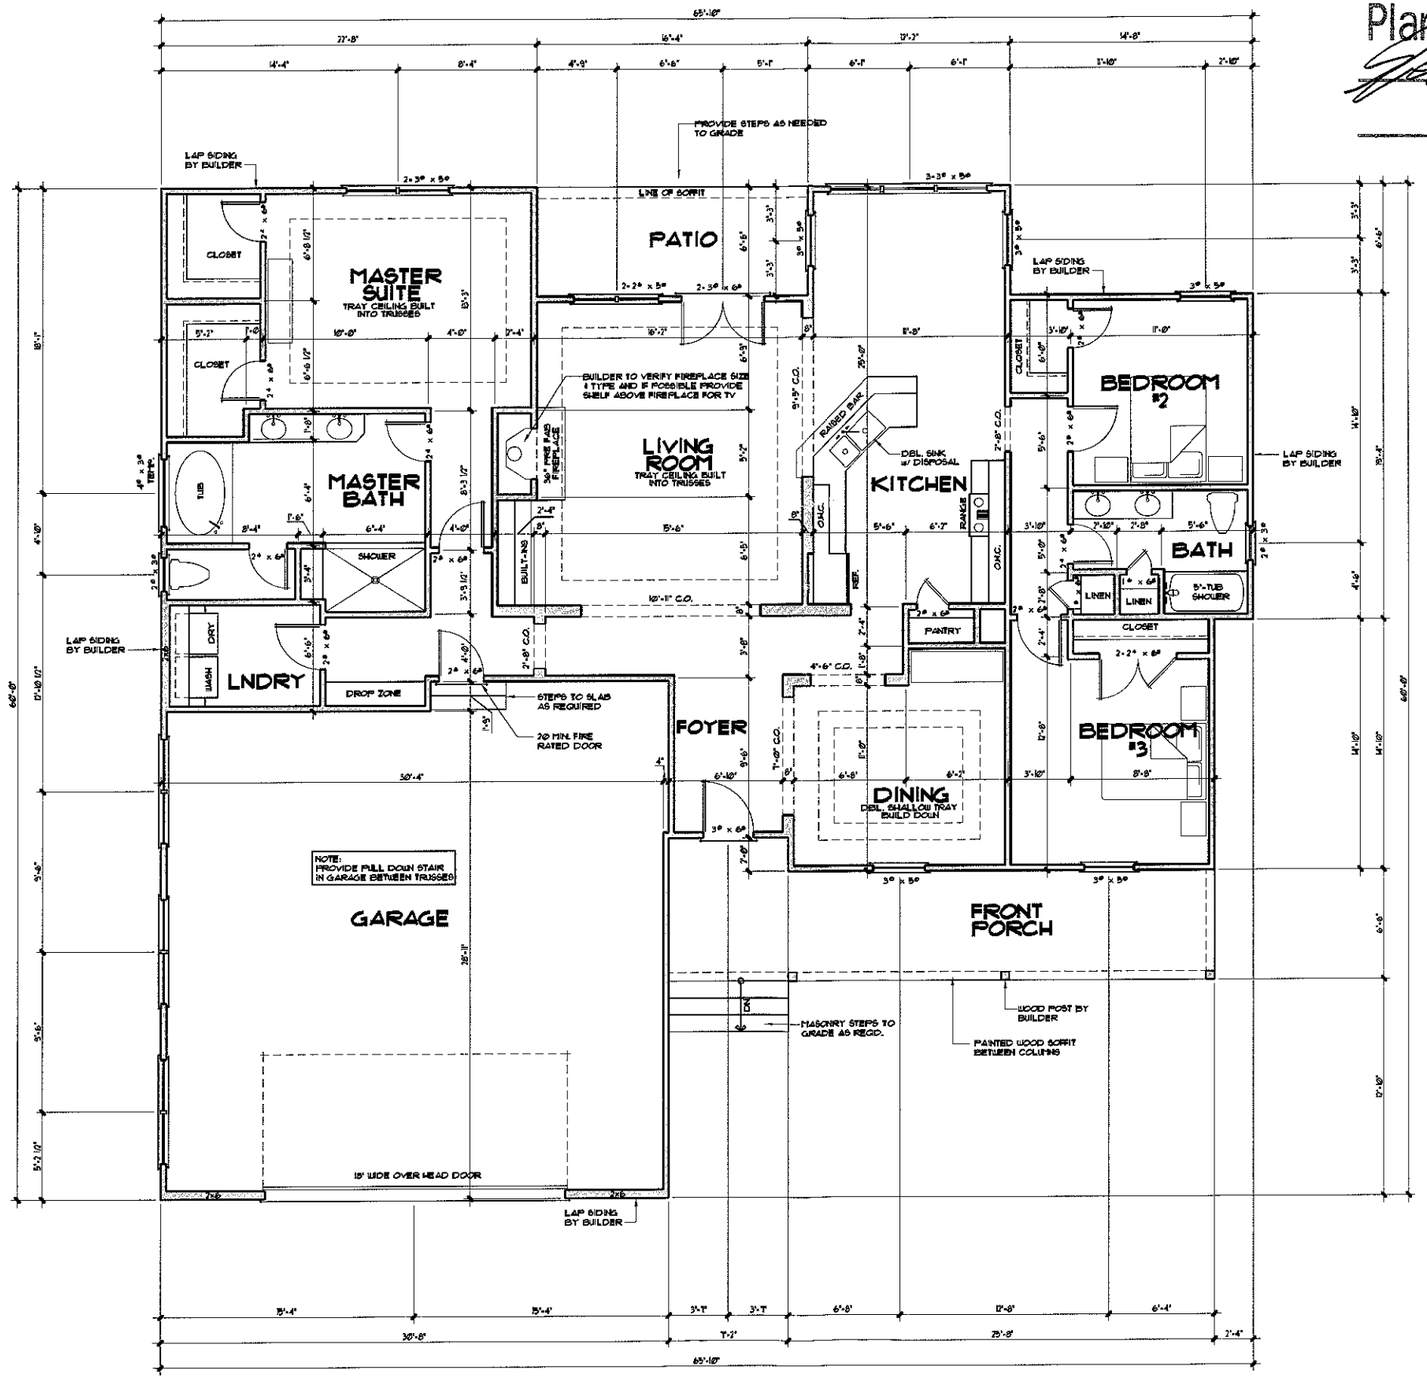

MAIN LEVEL FLOOR PLAN

SCALE: 1/4"=1'-0"

PLAN NOTES

*GENERAL CONTRACTOR IS RESPONSIBLE FOR ALL CODE REQUIREMENTS AS REQUIRED BY STATE & COUNTY

*BUILDER TO VERIFY ALL STRUCTURAL SIZES WITH ENGINEER AS REQUIRED

*PROVIDE DOUBLES UNDER PARALLEL WALLS

*ALL DOORS SHOWN 6" OFF WALL OR TO BE CENTERED IN SPACE

*ALL WINDOWS PER MANUFACTURER SPECIFICATIONS AND SHOULD BE VERIFIED FOR EGRESS WITH SUPPLIER

Square Footage

12/01/14

Main Level	2,113 Sq.Ft.
Total Heated	2,113 Sq.Ft.
Front Porch	228 Sq.Ft.
Two Car Garage	926 Sq.Ft.
Total	3,267 Sq.Ft.

Teasley Family

ENGINEER:

PROJECT: TEASLEY RESIDENCE

DRAWN BY: DAVID STRANGE

PRELIMINARY DATE: -

DATE: DECEMBER 1, 2014

SHEET 4 OF 9 SHEETS

IMPORTANT NOTE ABOUT PLAN LIABILITY:
THERE HAS BEEN REASONABLE CARE AND PROFESSIONAL SKILL IN PREPARATION AND EXECUTION OF THESE DOCUMENTS BUT NO GUARANTEE OF "PERFECT" DOCUMENTS OR FLAWLESS JUDGEMENT. BUILDER & TRADES MUST CAREFULLY INSPECT ALL DIMENSIONS & DETAILS FOR ACCURACY AND ASSUMES COMPLETE RESPONSIBILITY FOR THEM. ANY DISCREPANCIES SHOULD BE BROUGHT TO THE ATTENTION OF G.C. PRIOR TO CONSTRUCTION.