
Acknowledgement Of
Plans Submittal ONLY!
Date 11/14/06

Date

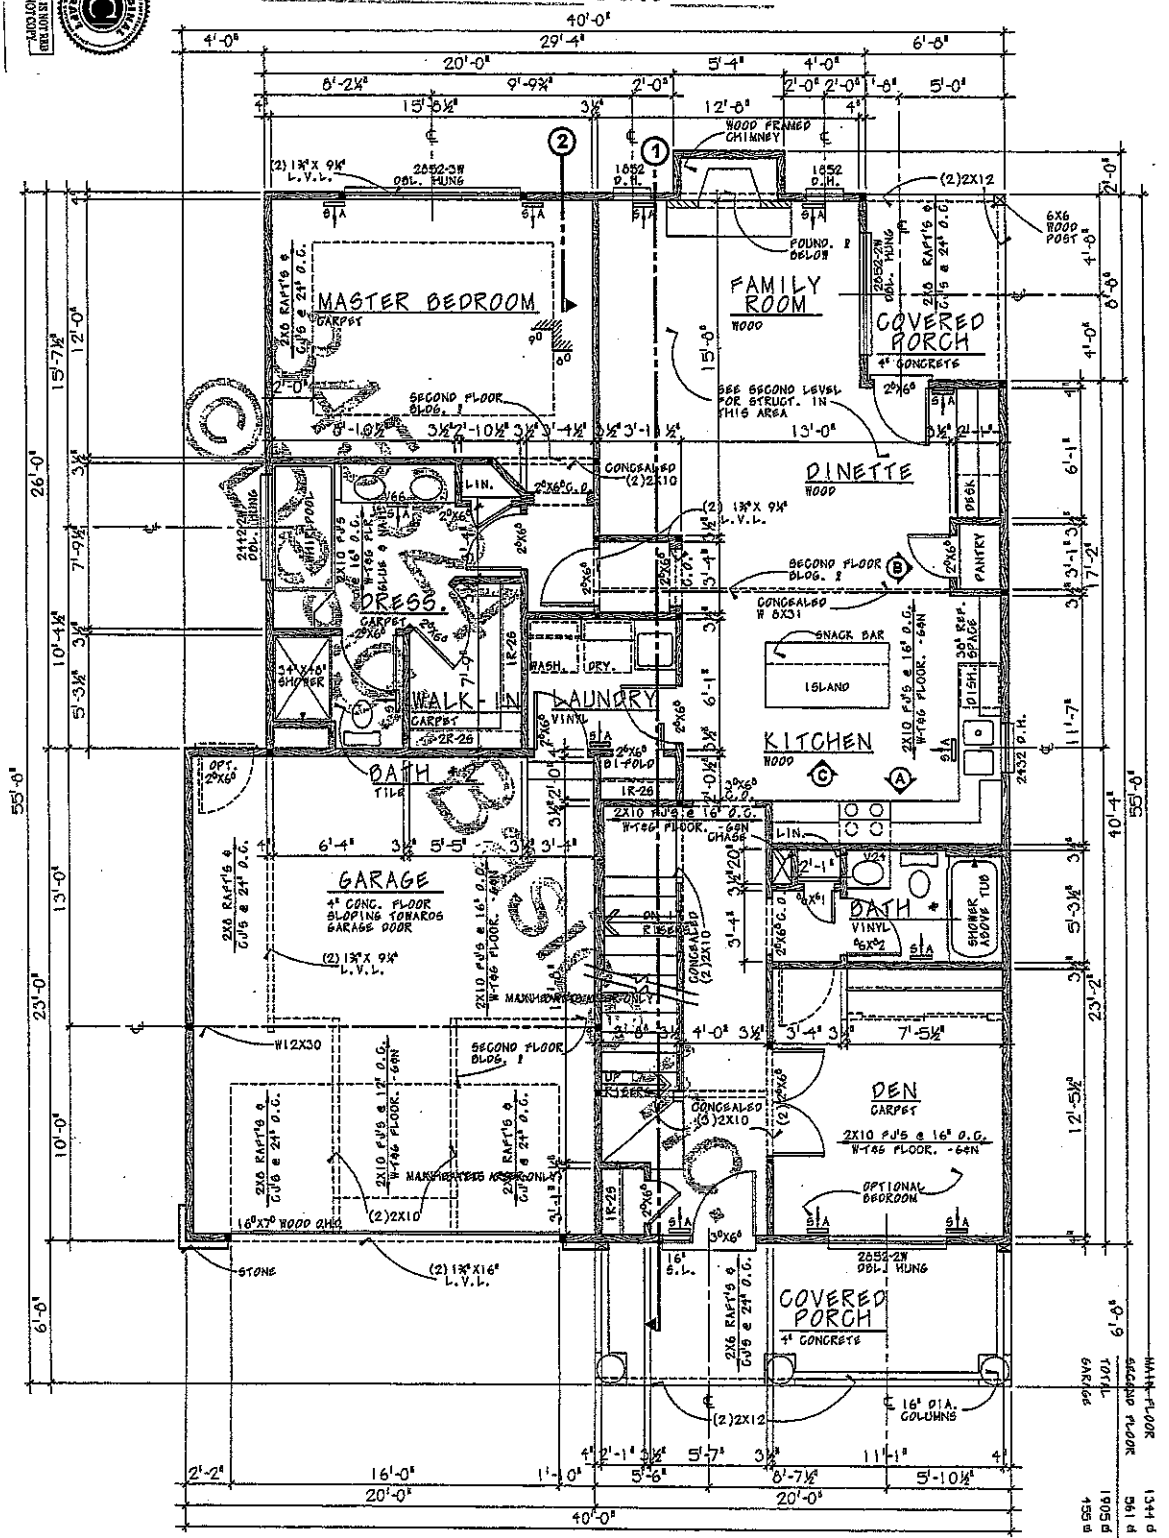


MAIN FLOOR PLAN

SCALE: 1/4"=1'-0"

NOTES: ALL MAIN FLOOR WALLS ARE 9'-1⅛" HIGH UNLESS NOTED OTHERWISE
NOTES: ALL ANGLED WALLS ARE @ 45°

SHEET 4 of 7	R4458	DESIGN BASICS, INC. IS A PROFESSIONAL RESIDENTIAL DESIGN FIRM LOCATED IN OMAHA, NE. BECAUSE SITE CONDITIONS MAY VARY DESIGN BASICS, INC. CANNOT WARRANT THE SUITABILITY OF THESE PLANS FOR USE ON YOUR SPECIFIC SITE. CONSTRUCTION FROM THESE PLANS SHOULD NOT BE UNDERTAKEN WITHOUT THE ASSISTANCE OF A CONSTRUCTION PROFESSIONAL. © 2001 THE PURCHASER OF THESE PLANS IS GIVEN A LIMITED LICENSE TO REPRODUCE THESE PLANS FOR CONSTRUCTION PURPOSES ONLY AND FURTHER DISTRIBUTION IS STRICTLY PROHIBITED.	design basics inc. HOME PLAN DESIGN SERVICE	AR REVERSE AVAILABLE	11112 John Galt Blvd. Omaha, NE 68137-2384 Fax: (402) 331-5507 Toll Free: (800) 947-7529 www.designbasics.com	customizable ALL PLANS

Acknowledgement Of
Plans Submittal ONLY!
C. Bruall Date 11/14/06
_____ Date _____

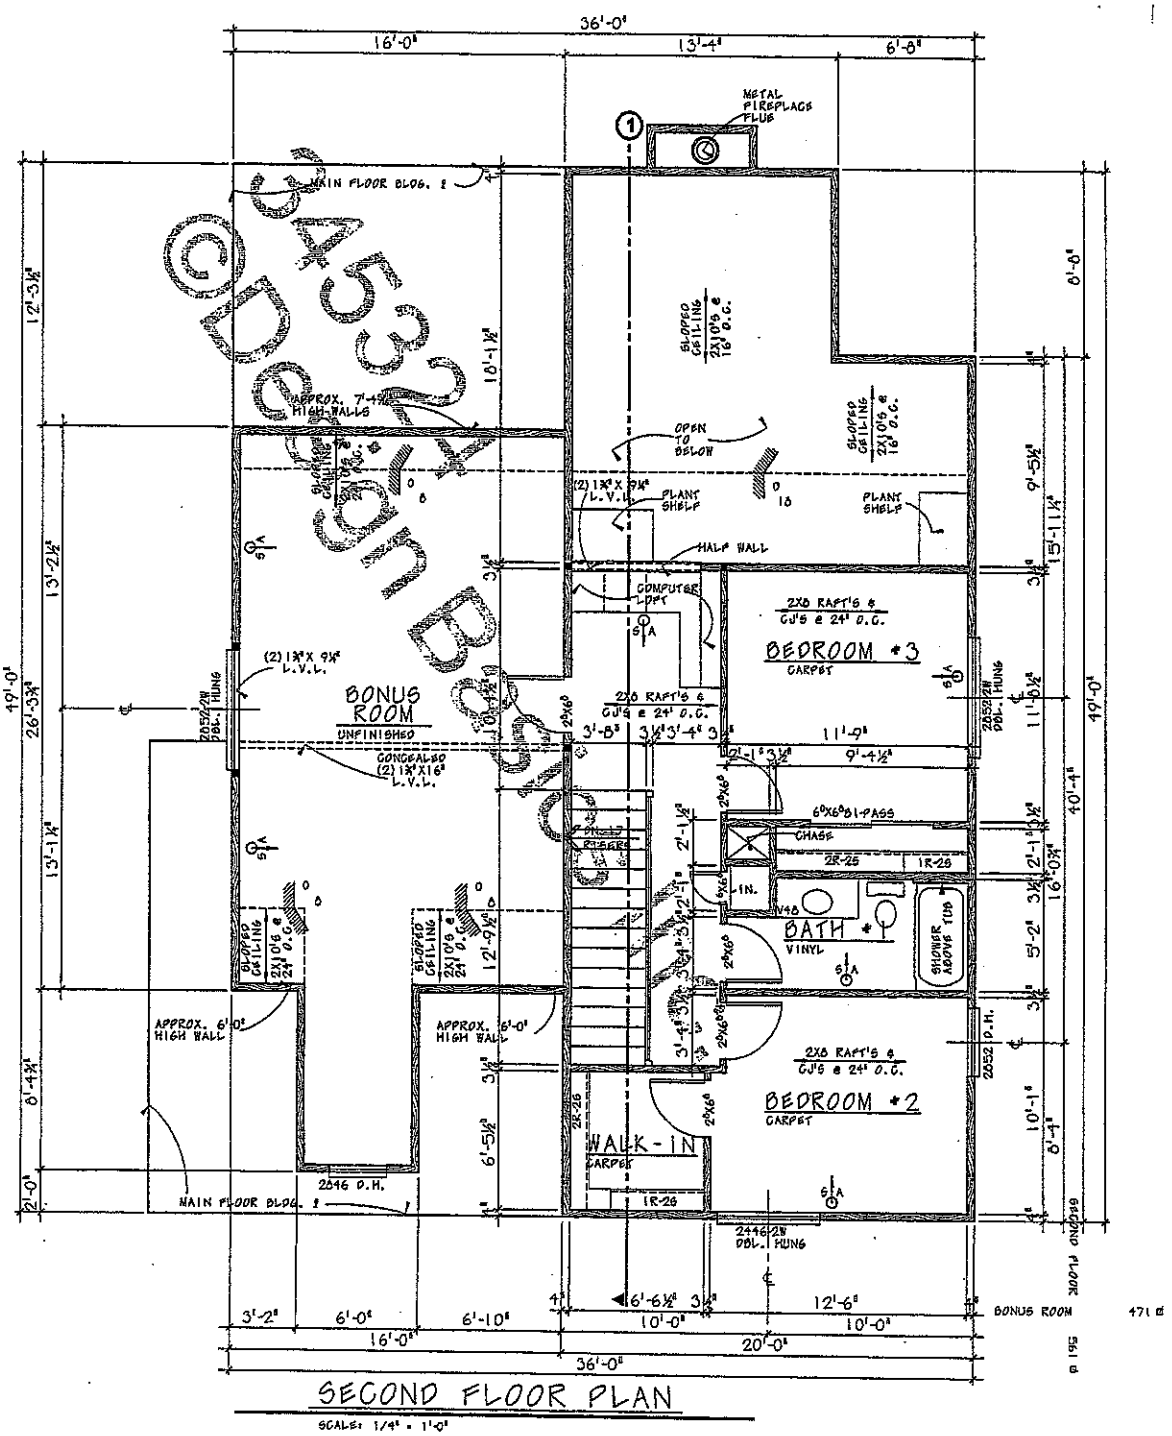

SECOND FLOOR PLAN

SCALE: 1/4" = 1'-0"

NOTE: ALL SECOND FLOOR WALLS ARE 8'-1" HIGH UNLESS NOTED OTHERWISE

COPY

R4458

DESIGN BASICS, INC. IS A PROFESSIONAL RESIDENTIAL DESIGN FIRM LOCATED IN OMAHA, NE. BECAUSE SITE CONDITIONS MAY VARY DESIGN BASICS, INC. CANNOT WARRANT THE SUITABILITY OF THESE PLANS FOR USE ON YOUR SPECIFIC SITE. CONSTRUCTION FROM THESE PLANS SHOULD NOT BE UNDERTAKEN WITHOUT THE ASSISTANCE OF A CONSTRUCTION PROFESSIONAL.

© 2001 THE PURCHASER OF THESE PLANS IS GIVEN A LIMITED LICENSE TO REPRODUCE THESE PLANS FOR CONSTRUCTION PURPOSES ONLY AND FURTHER DISTRIBUTION IS STRICTLY PROHIBITED.

design basics inc.®
HOME PLAN DESIGN SERVICE

11112 John Gail Blvd. Omaha, NE 68137-2364
Fax: (402) 331-5507 Toll Free: (800) 947-7526
www.designbasics.com

REVERSE AVAILABLE

ALL PLANS customizable