Grabbs Lot 27 SB


3 BDRm

Acknowledgement Of

Plans Submittal ONLY

Date 6/16/06

Date

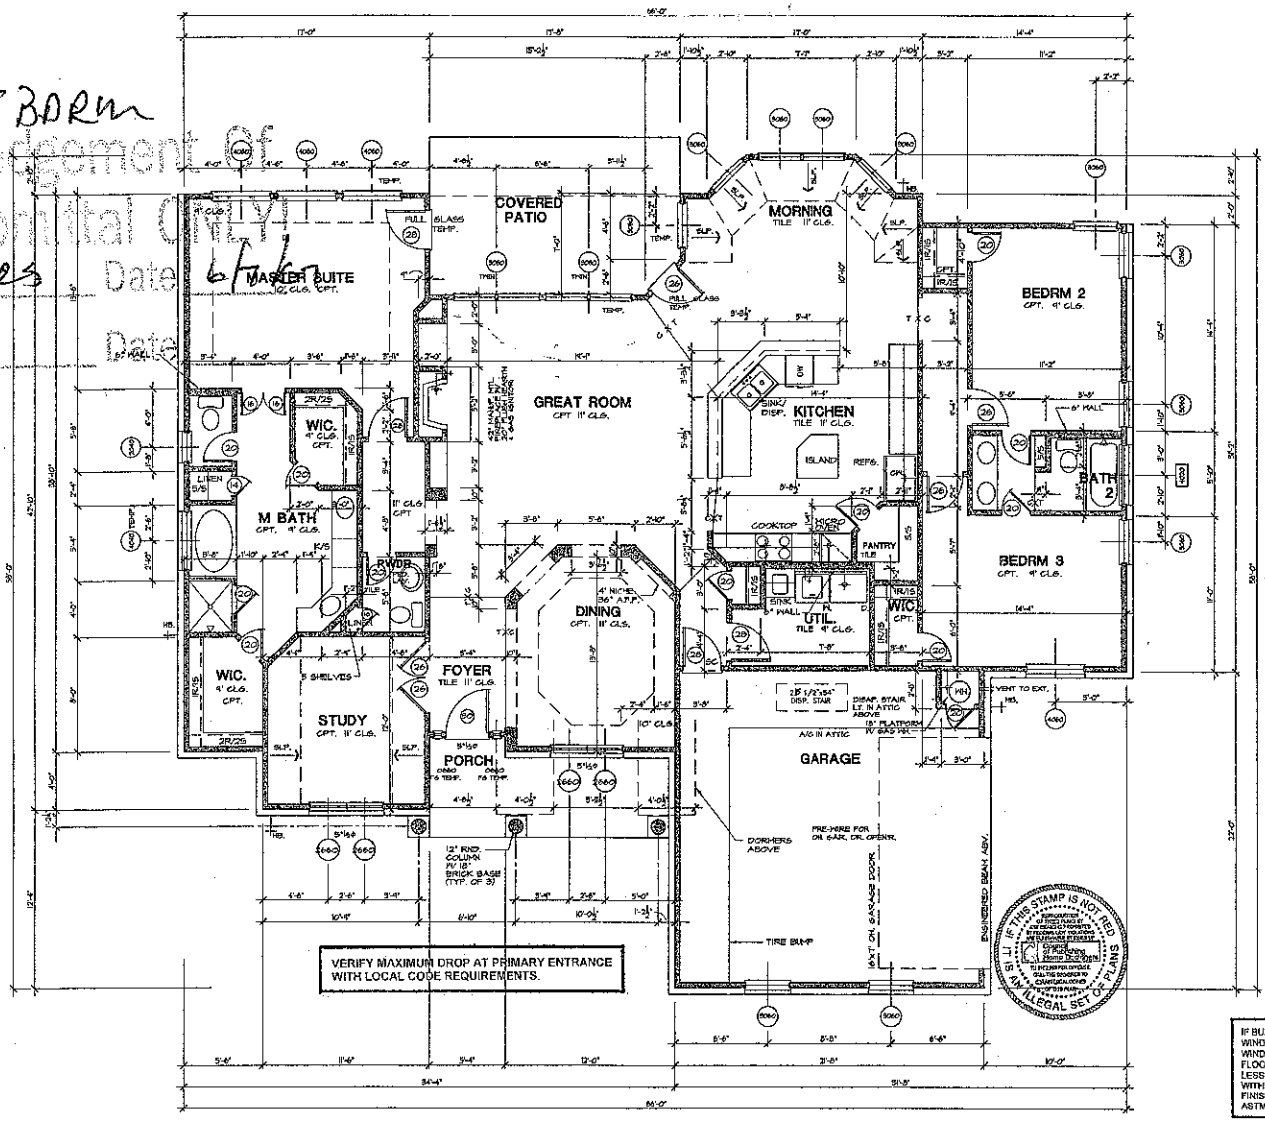

IF BUILDING UNDER IRC 2006:
WINDOW GUARDS REQUIRED AT SECOND FLOOR WINDOWS LESS THAN 24 INCHES ABOVE FINISH FLOOR AND AT ANY FIRST FLOOR LEVEL WINDOW LESS THAN 24 INCHES ABOVE FINISH FLOOR AND WITH A SILL GREATER THAN 72 INCHES ABOVE FINISH GRADE. WINDOW GUARDS TO COMPLY WITH ASTM F 2006 OR F 2090.

AREA TABULATIONS

AREA	FRAMING	MASONRY
LIVING	2308	2358
GARAGE	479	502
PORCH	101	
PATIO	191	
SLAB	3084	

FLOOR PLAN
SCALE: 1/4" = 1'-0"

2291B

LOT 27 Shepherds Bluff

DANZE & DAVIS ARCHITECTS, INC.
4701 Spicewood Springs Rd, Suite 200 Austin, Texas 78759
512/343-0714 512/343-0718 (Fax) www.danze-davis.com

2291B
DRAWN BY: DEP CHKD. BY: GH
DATE: 6-6-00 REVISED: 6-8-06

COPYRIGHT 2000 DANZE & DAVIS ARCHITECTS INC. THESE DRAWINGS AND THE IDEAS HEREON ARE THE PROPERTY OF THE ARCHITECT AND MAY NOT BE USED WITHOUT HIS EXPRESSED CONSENT.