

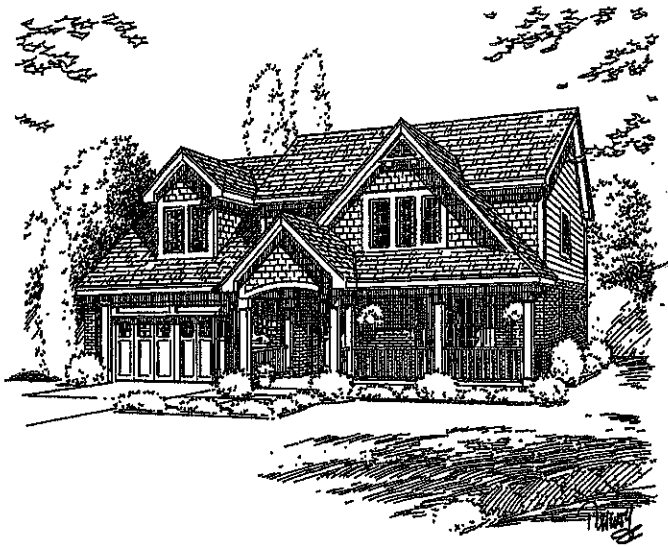


4/23/09

4/23/09

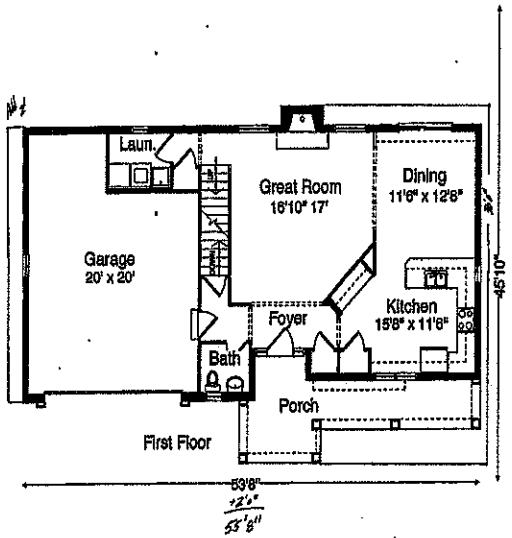

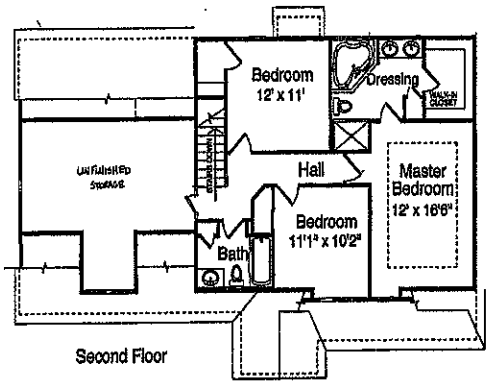

STUDER RESIDENTIAL DESIGNS, INC.
4240 Alexandria Pike Cold Spring, KY 41076
The assistance of a local engineer, architect or building designer is usually necessary to comply with local codes and/or conditions.

NO.	REVISIONS	DATE


DRAWN BY:

Lot #16 Shepherds Bluff
212 Shepherds Bluff Dr.
Ghent, Ky.


SRD-316
The Canfield

All Miller Homes, LLC
Mike Miller
270-422-6340

Sheet
PREFIX

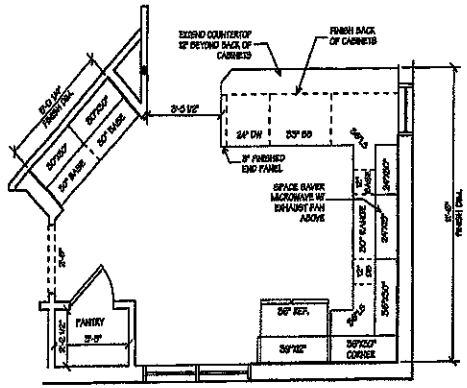


Cabinet Layout
Scale 3/8" = 1'-0"

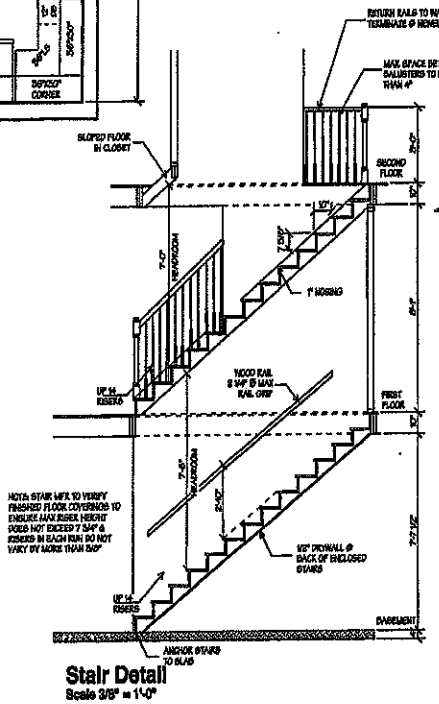

Stair Detail
Scale 3/8" = 1'-0"


First Floor Notes

1. SMOKE DETECTORS TO BE WIRED INTO HOUSE CURRENT W/ BATTERY BACK-UP, INTERCONNECT SO IF ONE SOUNDS, THEY ALL SOUND, TYP. @ EVERY FLOOR AND EACH BEDROOM
2. VENT BATH EXHAUST FANS TO OUTSIDE, TYPICAL
3. SET TOP OF WINDOW OPENINGS @ 6'-8 3/4" ABOVE FLOOR UNLESS NOTED OTHERWISE
4. OUTSIDE DIMENSIONS ARE FROM FACE OF FOUNDATION. MASONRY VENEER IS TO PROJECT 1/2" BEYOND FACE OF FOUNDATION TO MAINTAIN 1" AIR SPACE.

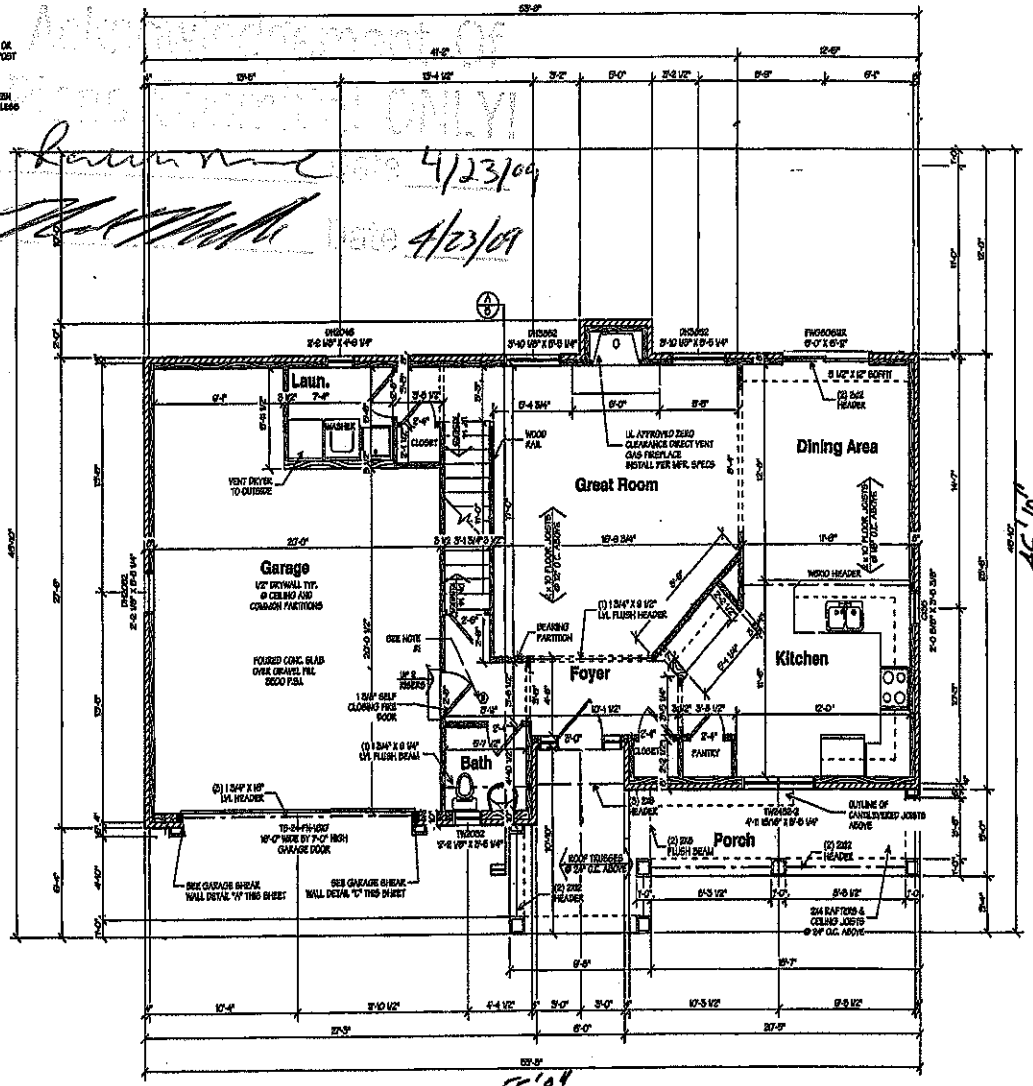

First Floor Plan
Scale 1/4" = 1'-0"

Note: Interior Partition Dimensions Are 3 1/2" Unless Otherwise Noted

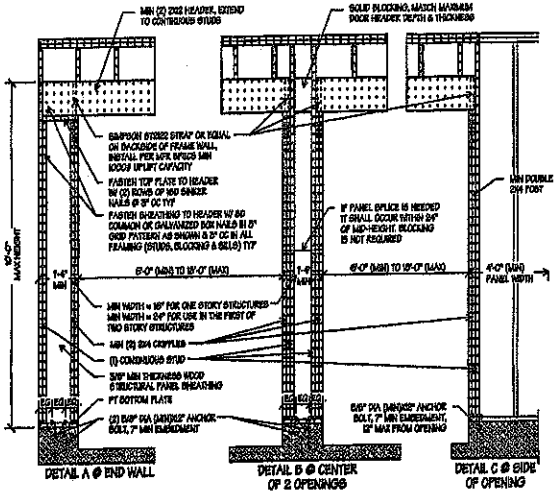

Shear Wall Detail @ Garage
Scale 1/2" = 1'-0"

Architectural Set of Plans FOR PERMIT ONLY!
Approved Date 4/23/09
Date 4/23/09

Studer Residential Designs, Inc.
4310 ALEXANDRIA PIKE, COLD SPRING KY. 41076 (859) 441-8440 www.studerdesigns.com

The satisfaction of a local engineer, architect, or building designer is usually necessary to comply with local codes and/or conditions

NO.	REMARKS	DATE
1	CMB Revised to update for code	3/16/09

DRAWN BY: CMB DATE: 10/15/05

SRD-316
The Canfield

Sheet 3

Second Floor Notes

1. SMOKE DETECTORS TO BE WIRED INTO HOUSE CURRENT W/ BATTERY BACK-UP, INTERCONNECT SO IF ONE SOUNDS, THEY ALL SOUND, TYP. @ EVERY FLOOR AND EACH BEDROOM

2. VENT BATH EXHAUST FANS TO OUTSIDE, TYPICAL


3. SET TOP OF WINDOW OPENINGS @ 6'-8 3/4" ABOVE FLOOR UNLESS NOTED OTHERWISE

4. OUTSIDE DIMENSIONS ARE FROM FACE OF FOUNDATION. MASONRY VENEER IS TO PROJECT 1/2" BEYOND FACE OF FOUNDATION TO MAINTAIN 1" AIR SPACE.


5. PEARL COMFORT CORNER WHIRLPOOL OR EQUAL. MOTOR ACCESS FROM VANITY.

6. CERAMIC TILE SHOWER WITH TEMPERED GLASS ENCLOSURE


Acknowledgement of Plans Submittal ONLY!
Randall Mace Date 4/27/09
Date 4/27/09

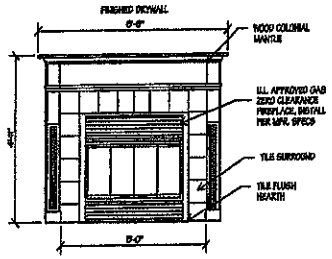

Fireplace Elevation
Scale 1/2" = 1'-0"

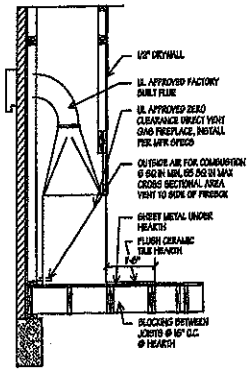

Fireplace Detail
Scale 1/2" = 1'-0"

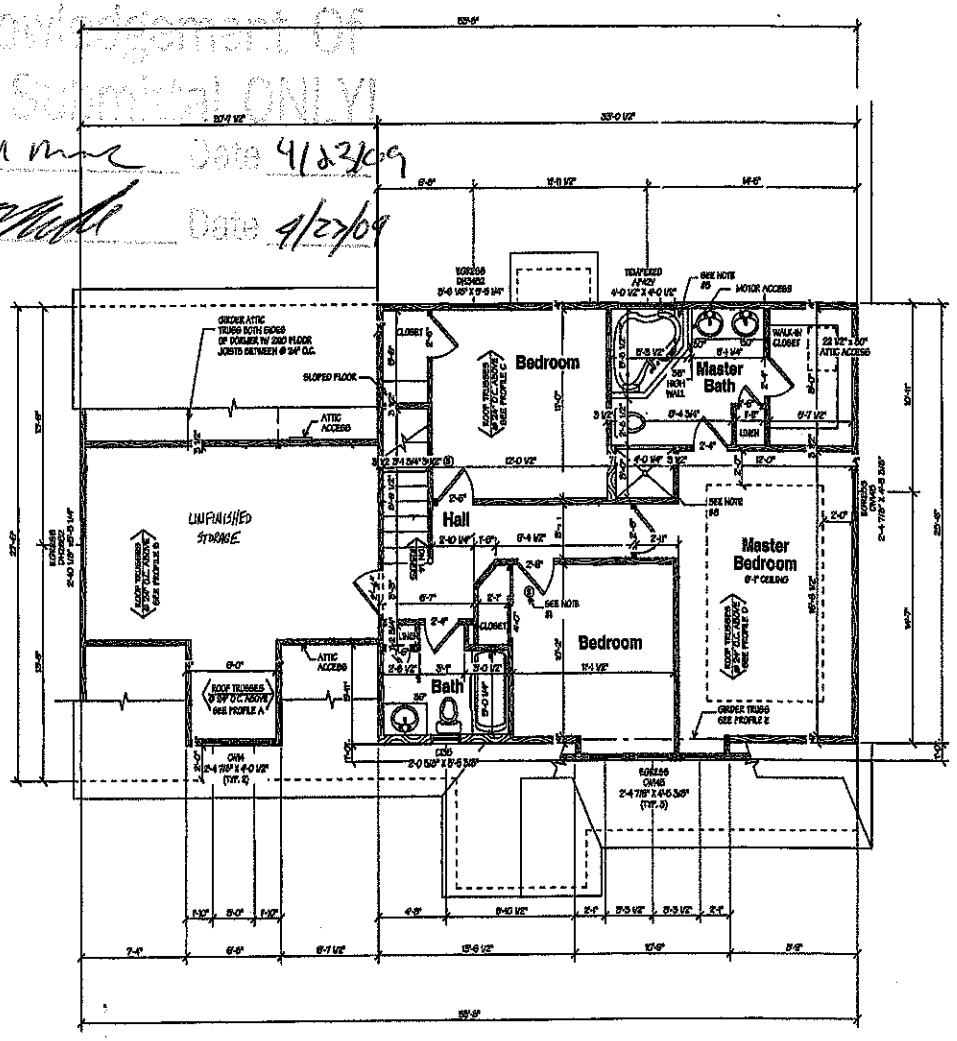

Second Floor Plan
Scale 1/4" = 1'-0"

Note: Interior Partition Dimensions Are 3 1/2" Unless Otherwise Noted

Studer Residential Designs, Inc.
4016 ALEXANDRIA PIKE, COLD SPRING KY. 41076 (859) 441-6466 www.studerdesigns.com

The assistance of a local engineer, architect, or building designer is usually necessary to comply with local codes and/or conditions

NO.	REVISIONS	DATE	BY/INIT
1	CMB Revised to update for code		

DRAWN BY: CMB DATE: 10/15/05

SRD-316
The Canfield

Sheet 4