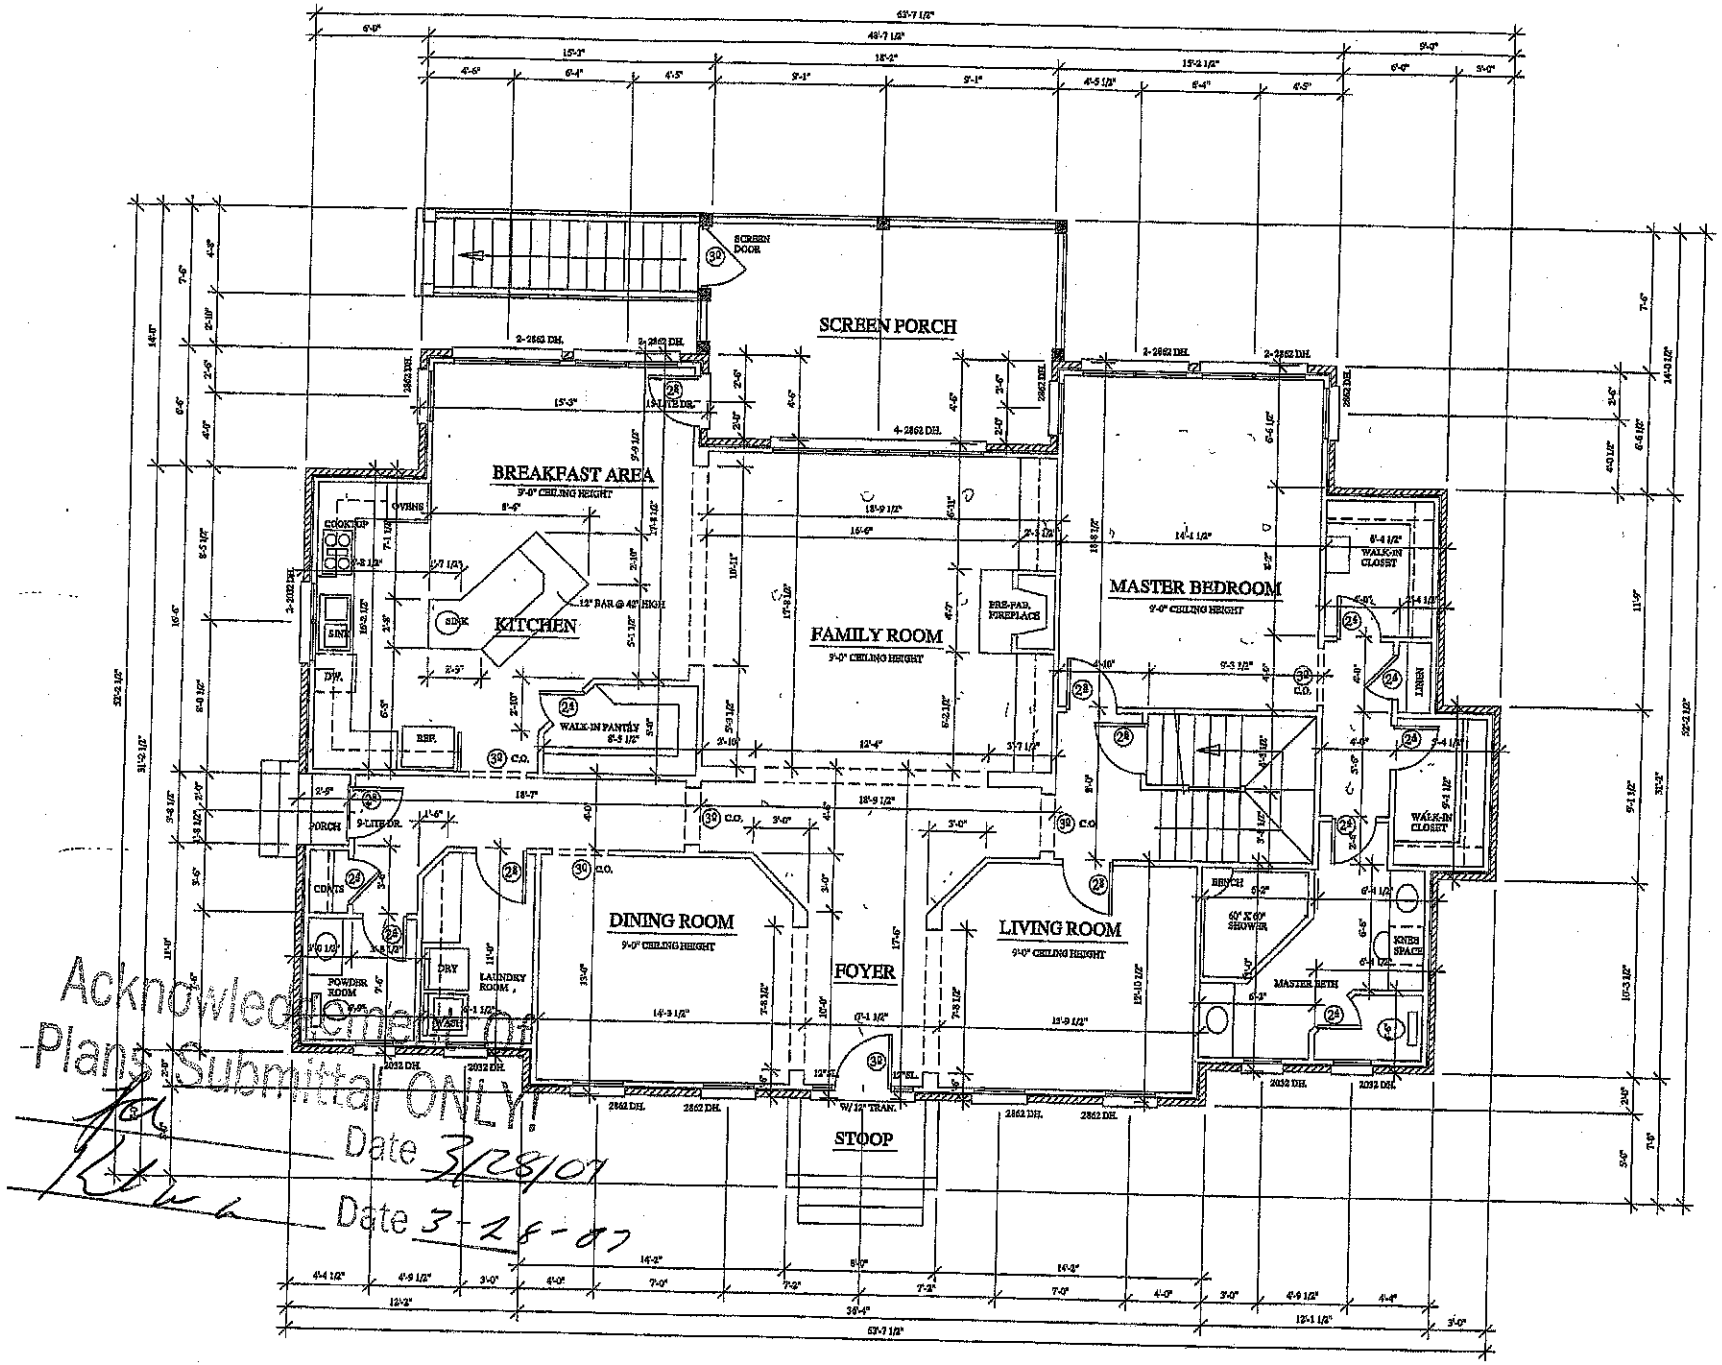


Acknowledgement of Receipt of Plans Submittal ONLY

Date 3/28/07

Date 3-28-07

FIRST FLOOR PLAN

2186 SQ FT

SCALE: 1/4" = 1'-0"


GRAY DESIGN

JEFFERY D. GRAY
1221 IRE STREET
BARNARDUS N.C.
28511
(910) 832-2315

RESIDENTIAL DESIGNER
JEFFERY D. GRAY

PROJECT:
McCLAIN RESIDENCE

DATE: JULY 21, 06
REVISION:

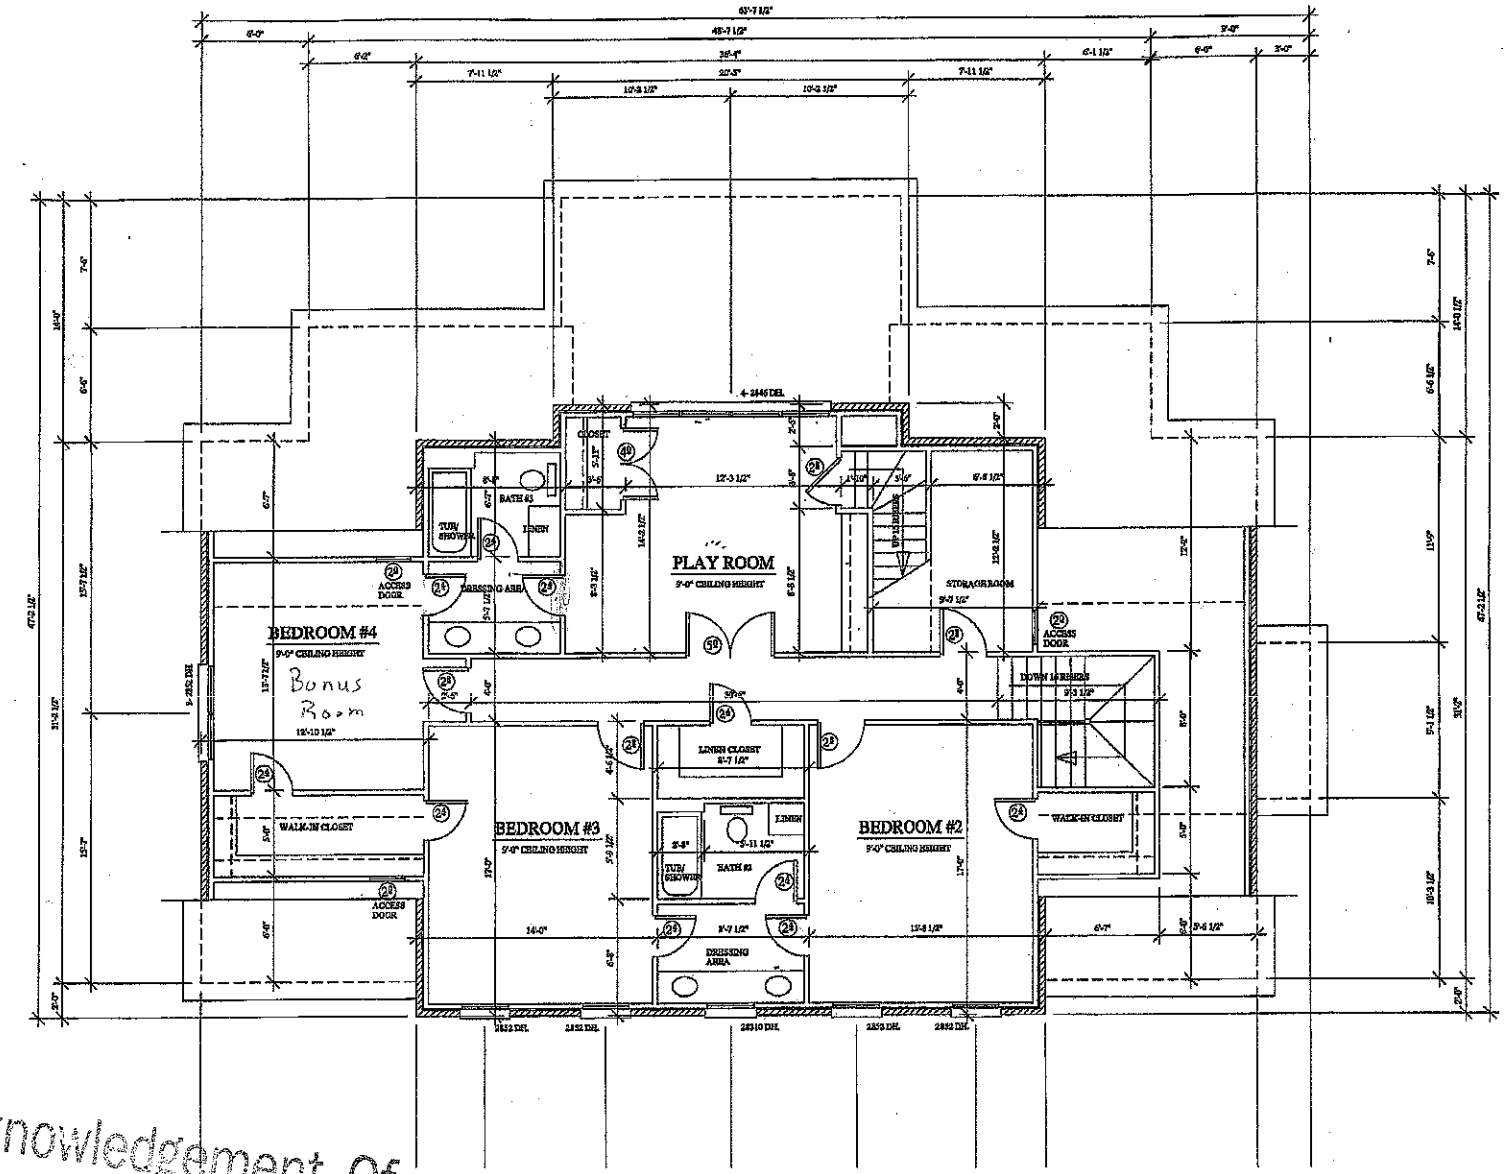

GRAY DESIGN

JEFFERY D. GRAY
1121 3RD STREET
BARABOO WI.
53913
(715) 962-5515

RESIDENTIAL DESIGNER
JEFFERY D. GRAY

PROJECT:
McCLAIN RESIDENCE

Acknowledgement Of
Plans Submittal ONLY!

Date 3/28/07

Date 3-28-07

1443 Sq. ft.