
Acknowledgement of
Plans Submittal ONLY!

Date 5-8-15

Date APPROVED MAY 15 2015

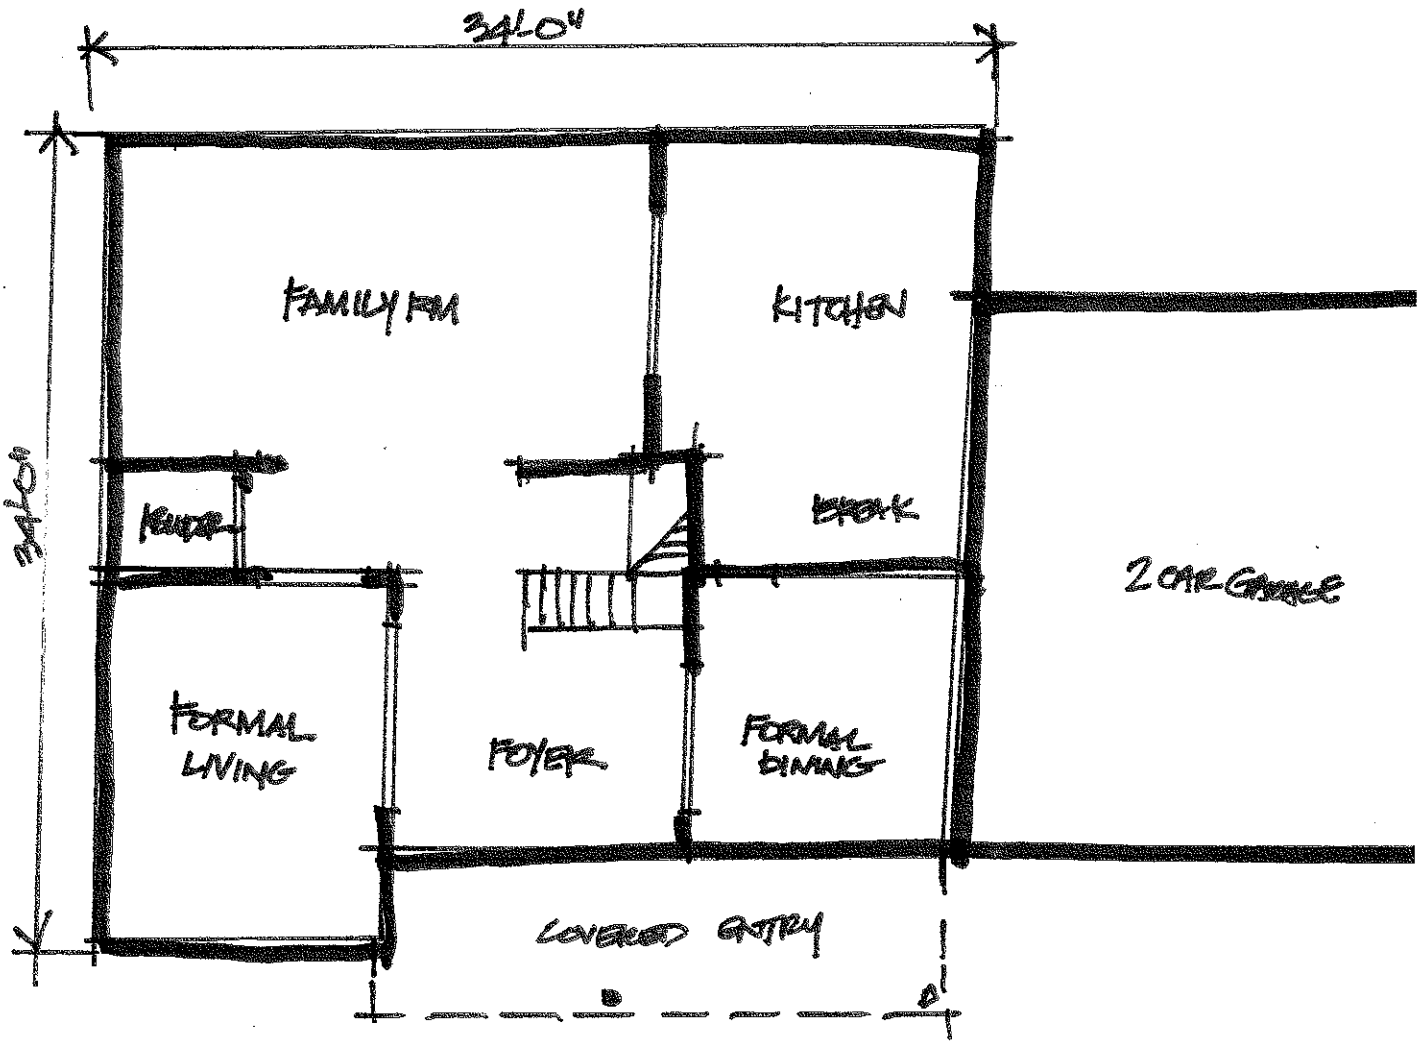

FIRST FLOOR PLAN


SCALE: 1/8" = 1'-0"

158 ROSELAND CT
MOORESVILLE, NC

Acknowledgement of
Plans Submittal ONLY!

Date 5-8-15

Date APPROVED MAY 15 2015

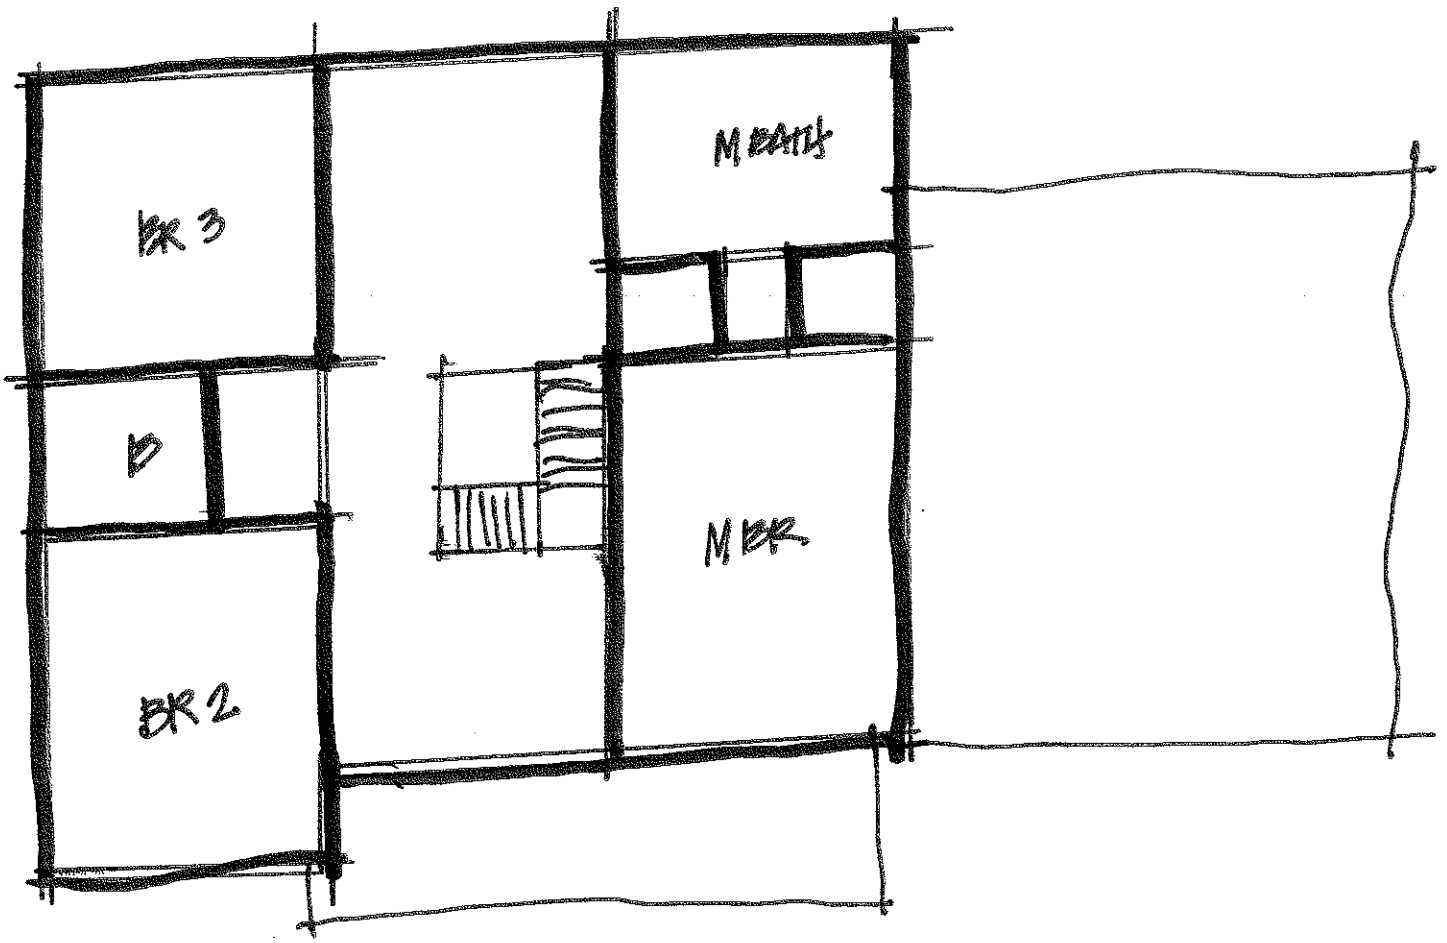

SECOND FLOOR PLAN

SCALE: 1/8" = 1'-0"

158 ROSELAND CT
MOORESVILLE, NC