
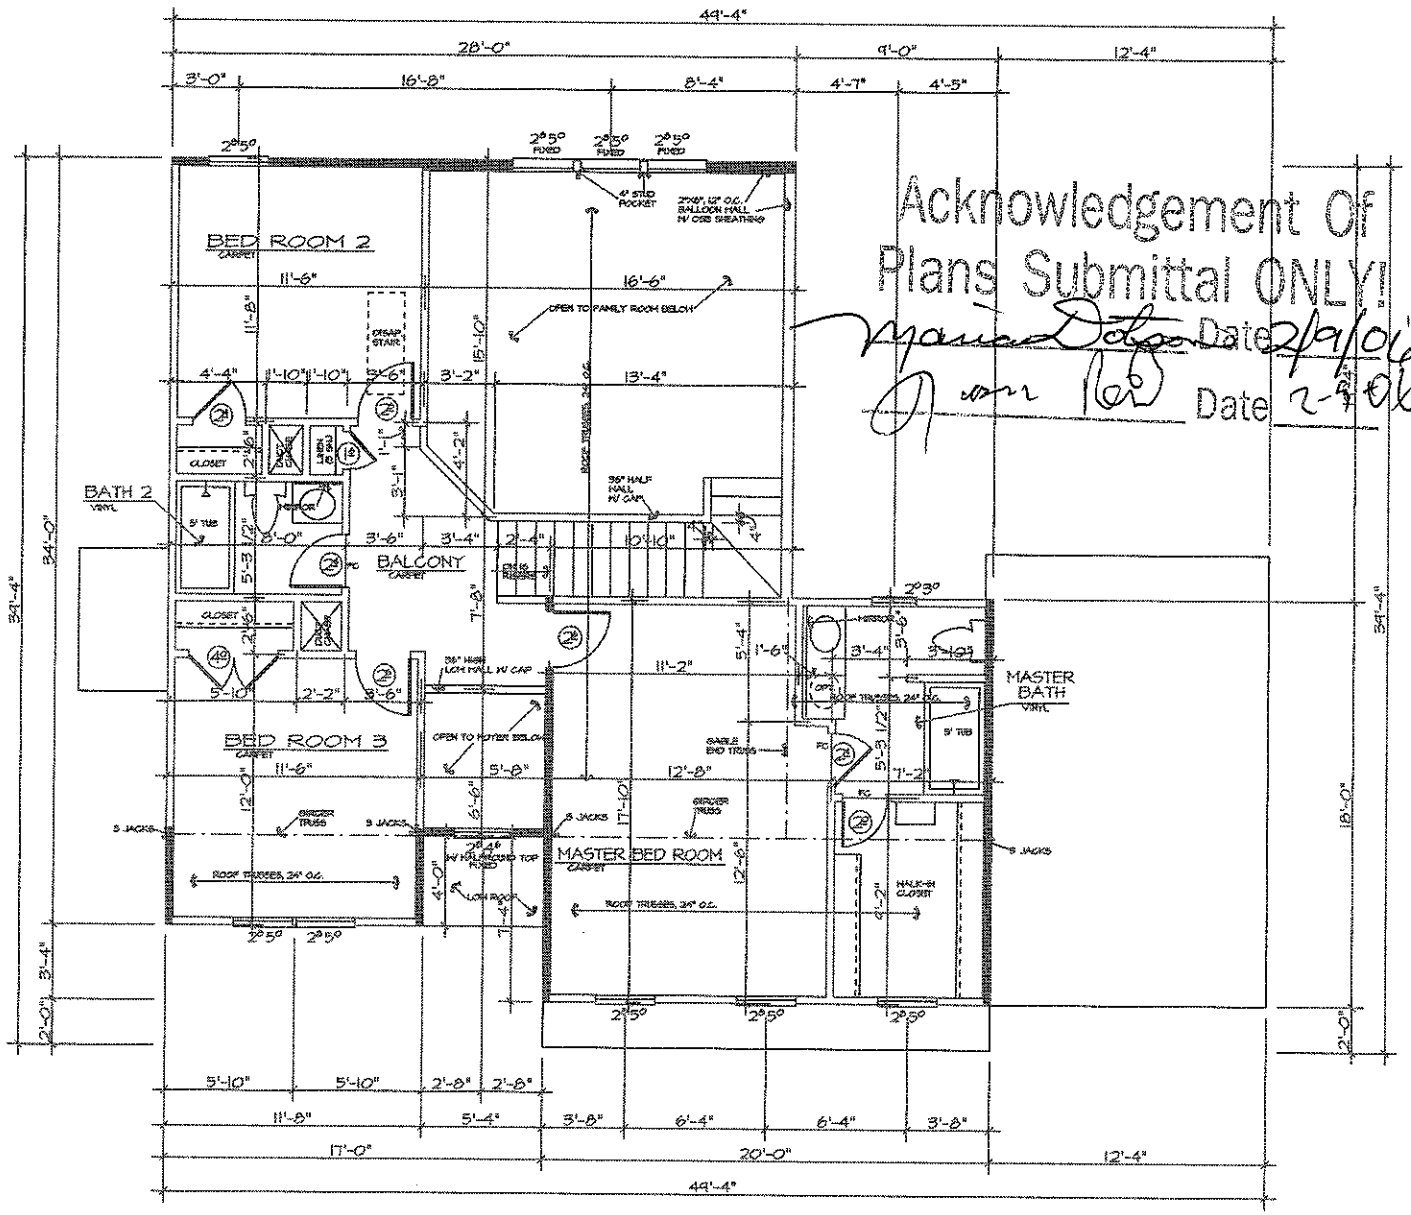



SECOND FLOOR PLAN

SCALE: 1/4" = 1'-0"

Acknowledgement Of Plans Submittal ONLY!
Date 2/9/06
Date 2-9-06

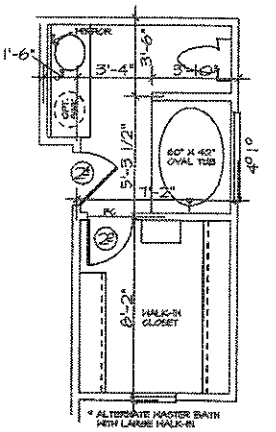

* ALTERNATE MASTER BATH WITH LARGE HALK-IN

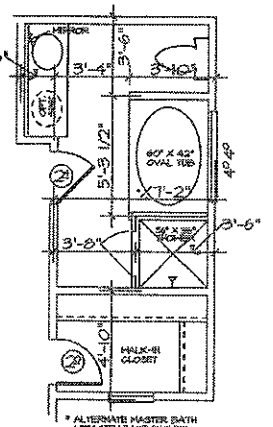

* ALTERNATE MASTER BATH WITH SEPARATE SHOWER

OPT. MASTER BATH

SCALE: 1/4" = 1'-0"

LOT 95

HEADER NOTES - SECOND FLOOR:

1. ALL EXTERIOR LOAD-BEARING HEADERS SHALL BE 2-2" X 10" NO. 2 SOUTHERN YELLOW PINE OR BETTER UNLESS OTHERWISE NOTED.
2. ALL EXTERIOR NON LOAD-BEARING HEADERS SHALL BE 2-2" X 8" NO. 2 SOUTHERN YELLOW PINE OR BETTER UNLESS OTHERWISE NOTED.
3. ALL INTERIOR NON LOAD-BEARING HEADERS SHALL BE 2-2" X 6" NO. 2 SOUTHERN YELLOW PINE OR BETTER UNLESS OTHERWISE NOTED.

GENERAL NOTES:

1. CONTRACTOR TO VERIFY ALL DIMENSIONS.
2. DO NOT SCALE DIMENSIONS FROM PRINTS. PLANS AND DETAILS ARE NOT ALWAYS DRAWN TO SCALE. USE DIMENSIONS GIVEN OR CONSULT DESIGNER FOR FURTHER CLARIFICATION.
3. ALL JOIST AND BEAM SPANS DETERMINED FOR THE USE OF #2 SOUTHERN YELLOW PINE. ANY OTHER SPECIES MUST BE VERIFIED.
4. FLOOR TO TOP PLATE FIRST FLOOR = 9'-1 1/2"
   FLOOR TO TOP PLATE SECOND FLOOR = 8'-1 1/2"
   FLOOR TO WINDOW HEAD FIRST FLOOR = 6'-8"
   FLOOR TO WINDOW HEAD SECOND FLOOR = 6'-8"
5. DESIGN LOADS FOR ROOF TRUSSES TO BE:
   TOP CHORD = 20 psf. LIVE, 15 psf. DEAD LOAD
   BOTTOM CHORD = 20 psf. LIVE, 10 psf. DEAD LOAD

BEARING WALLS SYMBOL =

CENTURY DESIGNS ACCEPTS NO RESPONSIBILITY, LIABILITY OR RISK OF ANY LEGAL ACTION RELATED TO DISCRIMINATION STYLED BY OWNER / CONTRACTOR FOR PREPARED THIS DRAWING THAT MAY BE COPY RIGHTED BY ANOTHER PARTY. ALL MATERIALS USED TO PRODUCE THIS DRAWING ARE TO BE CONSIDERED TO BE PREDANCHED BY OWNER / CONTRACTOR FOR ANY COPYRIGHT & AS REQUIRED BY LAW, THE OWNER / CONTRACTOR HAS OBTAINED APPROVAL FROM ANY ORIGINATORS COPYRIGHT OWNERS KNOWN OR UNKNOWN BY CENTURY DESIGNS.

LEXUS HOMES, INC.	JOB NO. LEXUS
MEADOWBROOK-A	DATE 2/06
	DRAWN BY JR
CENTURY DESIGNS, INC. RESIDENTIAL DESIGN & DRAFTING SERVICES	REVISIONS
7836 GARNERS CREEK HENDERSONVILLE, NORTH CAROLINA 28739 PHONE: 704/698-1010 FAX: 704/698-1934	DRW. BY CAD
	SHEET NO. 3