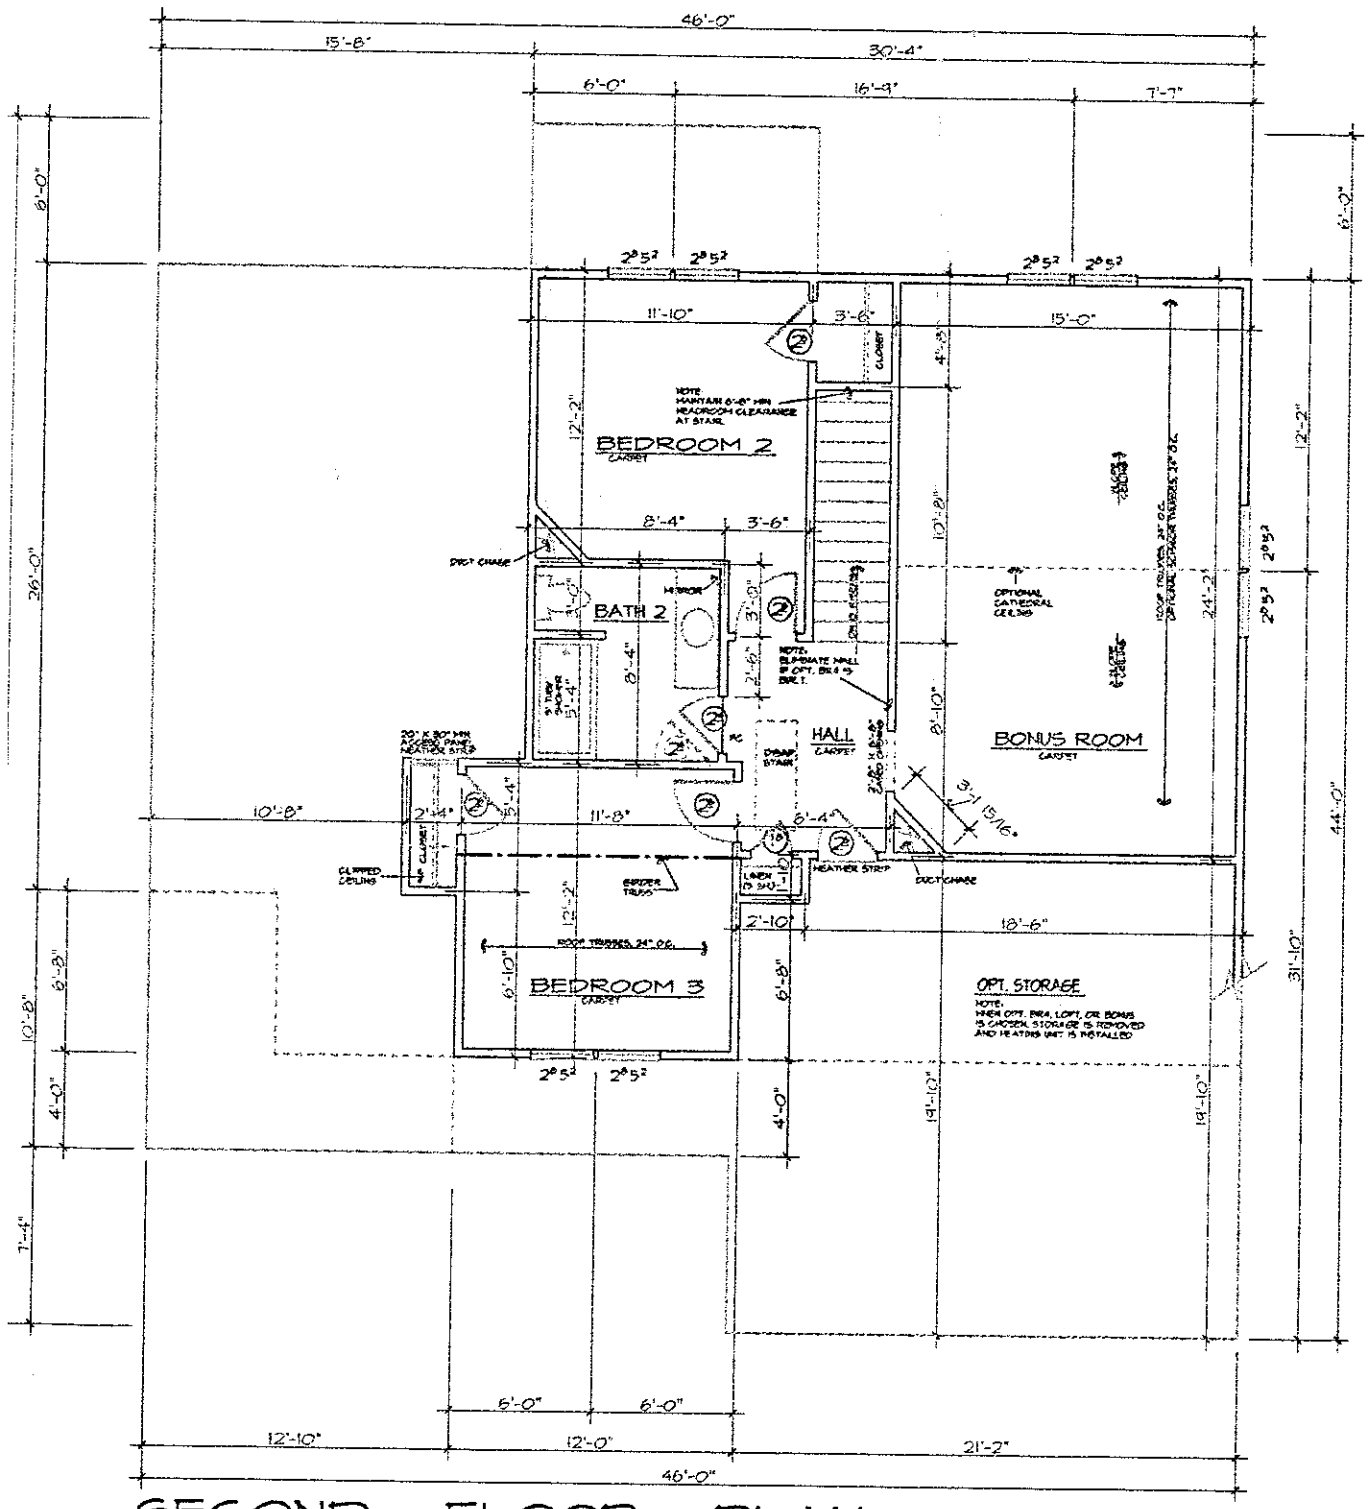


SECOND FLOOR PLAN

SCALE: 1/4" = 1'-0"

WALL HEIGHT (H)	STUD SIZE / SPACING
H < 10'-0"	2" X 4", 16" O.C.
10'-1" < H < 11'-0"	2" X 4", 12" O.C.
11'-1" < H < 12'-0"	2" X 6", 16" O.C.
H > 12'-0"	CONSULT ENGINEER

Acknowledgement Of Plans Submittal ONLY!

Date 6/9/04

Date 6/3/04

HEADER NOTES - SECOND FLOOR:

1. ALL EXTERIOR LOAD-BEARING HEADERS SHALL BE 2-2" X 10" NO. 2 SOUTHERN YELLOW PINE OR BETTER UNLESS OTHERWISE NOTED.
2. ALL EXTERIOR NON LOAD-BEARING HEADERS SHALL BE 2-2" X 6" NO. 2 SOUTHERN YELLOW PINE OR BETTER UNLESS OTHERWISE NOTED.
3. ALL INTERIOR NON LOAD-BEARING HEADERS SHALL BE 2-2" X 6" NO. 2 SOUTHERN YELLOW PINE OR BETTER UNLESS OTHERWISE NOTED.

GENERAL NOTES:

1. CONTRACTOR TO VERIFY ALL DIMENSIONS.
2. DO NOT SCALE DIMENSIONS FROM PRINTS. PLANS AND DETAILS ARE NOT ALWAYS DRAWN TO SCALE. USE DIMENSIONS GIVEN OR CONSULT DESIGNER FOR FURTHER CLARIFICATION.
3. ALL JOIST AND BEAM SPANS DETERMINED FOR THE USE OF #2 SOUTHERN YELLOW PINE. ANY OTHER SPECIES MUST BE VERIFIED.
4. FLOOR TO TOP PLATE FIRST FLOOR = 8'-1 1/2"
   FLOOR TO TOP PLATE SECOND FLOOR = 8'-1 1/2"
   FLOOR TO WINDOW HEAD FIRST FLOOR = 6'-8"
   FLOOR TO WINDOW HEAD SECOND FLOOR = 6'-8"
5. DESIGN LOADS FOR ROOF TRUSSES TO BE:
   TOP CHORD = 20 psf. LIVE, 15 psf. DEAD LOAD
   BOTTOM CHORD = 20 psf. LIVE, 10 psf. DEAD LOAD

BEARING WALLS SYMBOL = ———

CENTURY DESIGNS ACCEPTS NO RESPONSIBILITY, LIABILITY OR PART OF ANY LEGAL ACTION RELATED TO DOCUMENTATION SUPPLIED BY OWNER / CONTRACTOR FOR PREPARING THIS DRAWING. THIS MAY NOT BE COPY TRACED BY ANYONE ELSE. ALL MATERIALS USED TO PRODUCE THIS DRAWING ARE TO BE CONSIDERED TO BE RESEARCHED BY OWNER / CONTRACTOR FOR ANY COPYRIGHT IS AS RECORDED BY LAW. THE OWNER / CONTRACTOR HAS OBTAINED APPROVAL FROM ANY DRAWING COPYRIGHT OWNERS FROM OR BROUGHT BY CENTURY DESIGNS.

CALKINS CUSTOM HOMES, INC.

GLENBROOK-A

JOB NO. CALKINS

DATE: 5/04

DRAWN BY: JR

REVISIONS

SHEET NO. 3 OF

CENTURY DESIGNS, INC.
RESIDENTIAL DESIGN & DRAFTING SERVICES
7836 GARNCIRK DRIVE
HUNTERSVILLE, NORTH CAROLINA 28078