
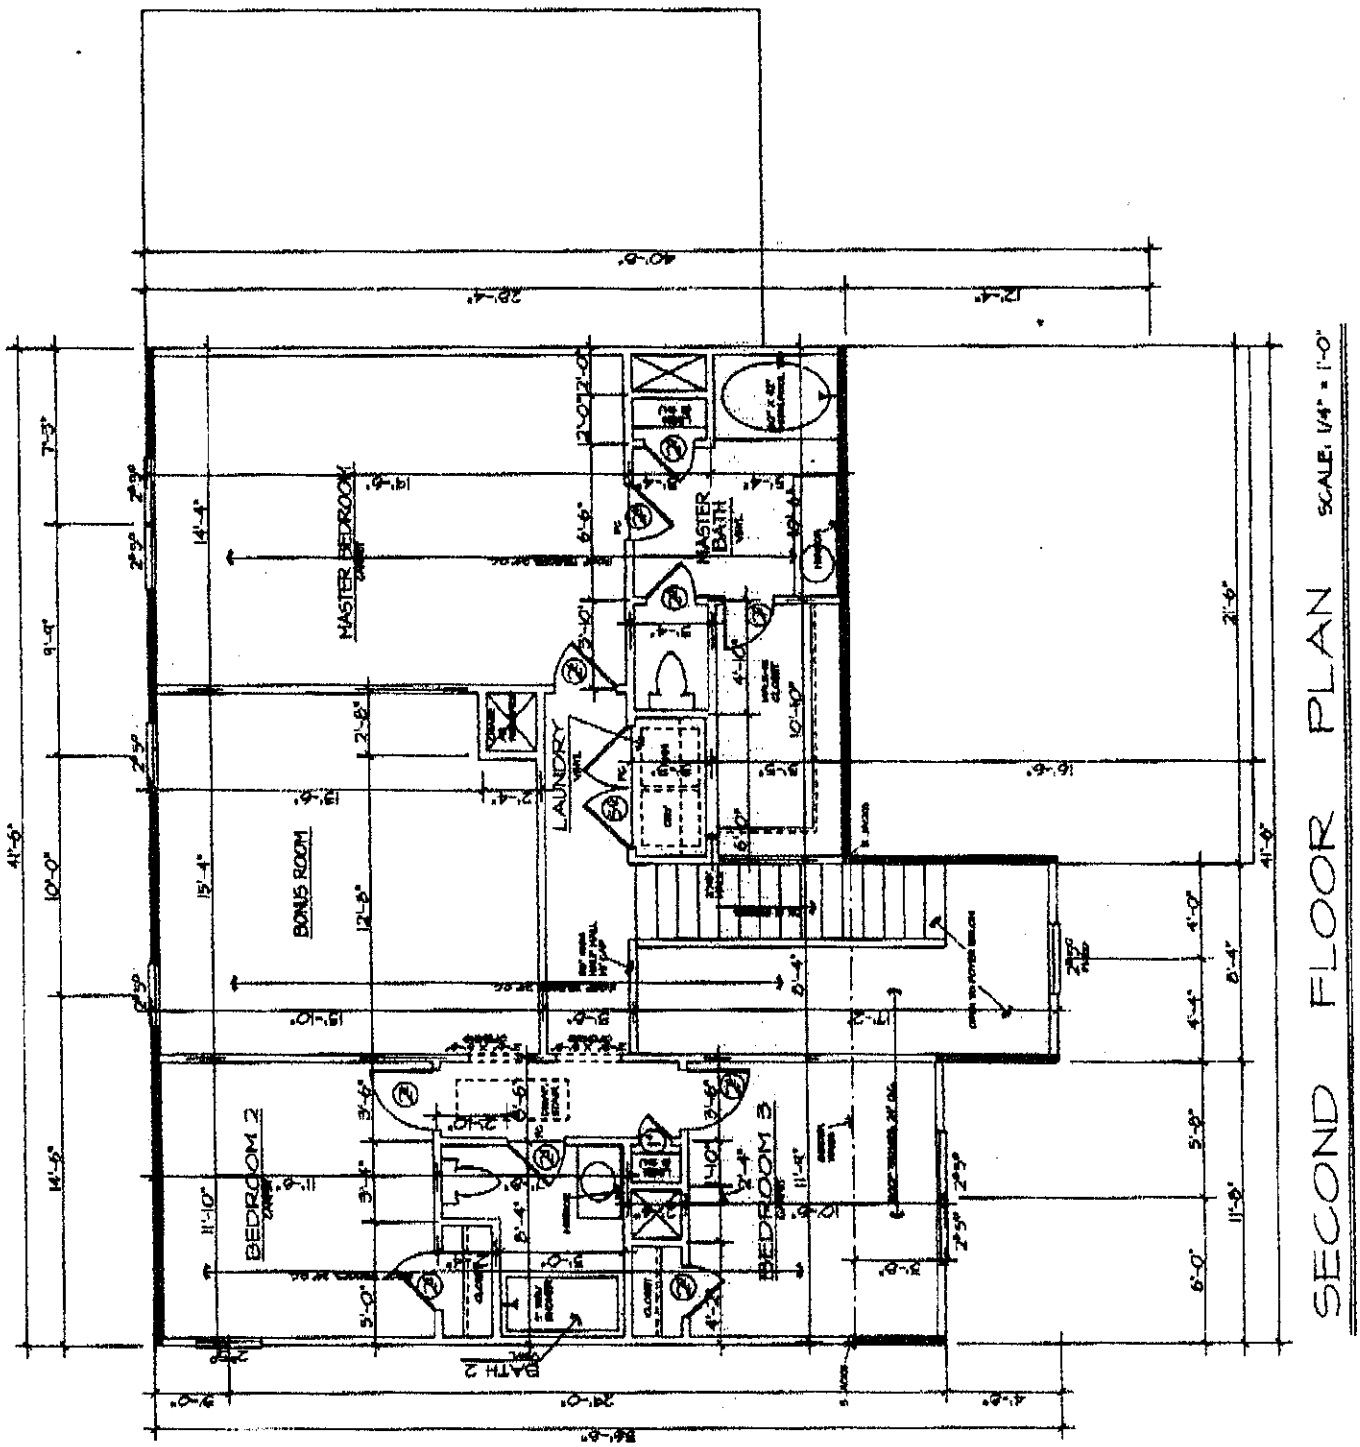


SECOND FLOOR PLAN SCALE: 1/4" = 1'-0"

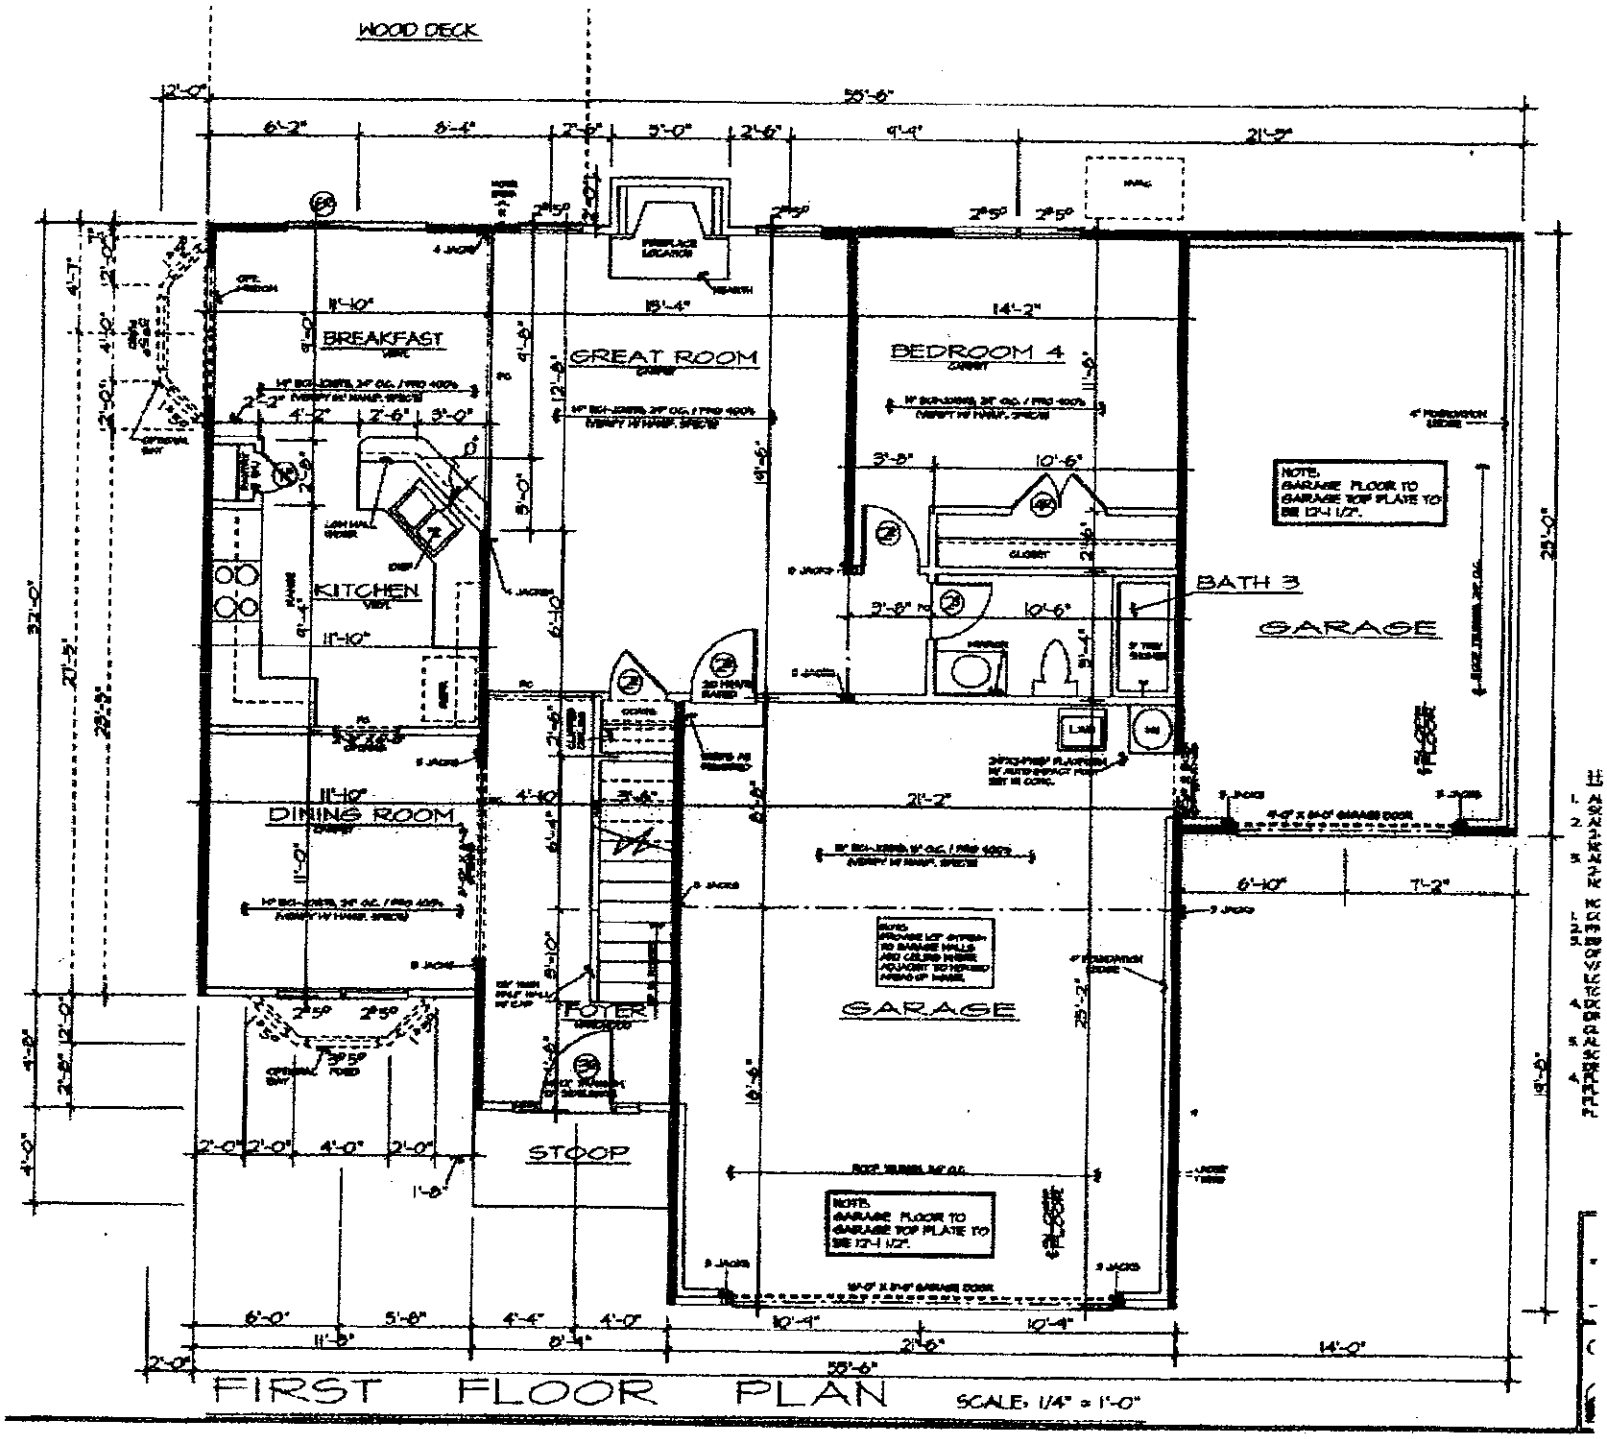

Sent By: CENTURY DESIGNS INC; 7049489939; Mar-2-04 5:40PM; Page 1