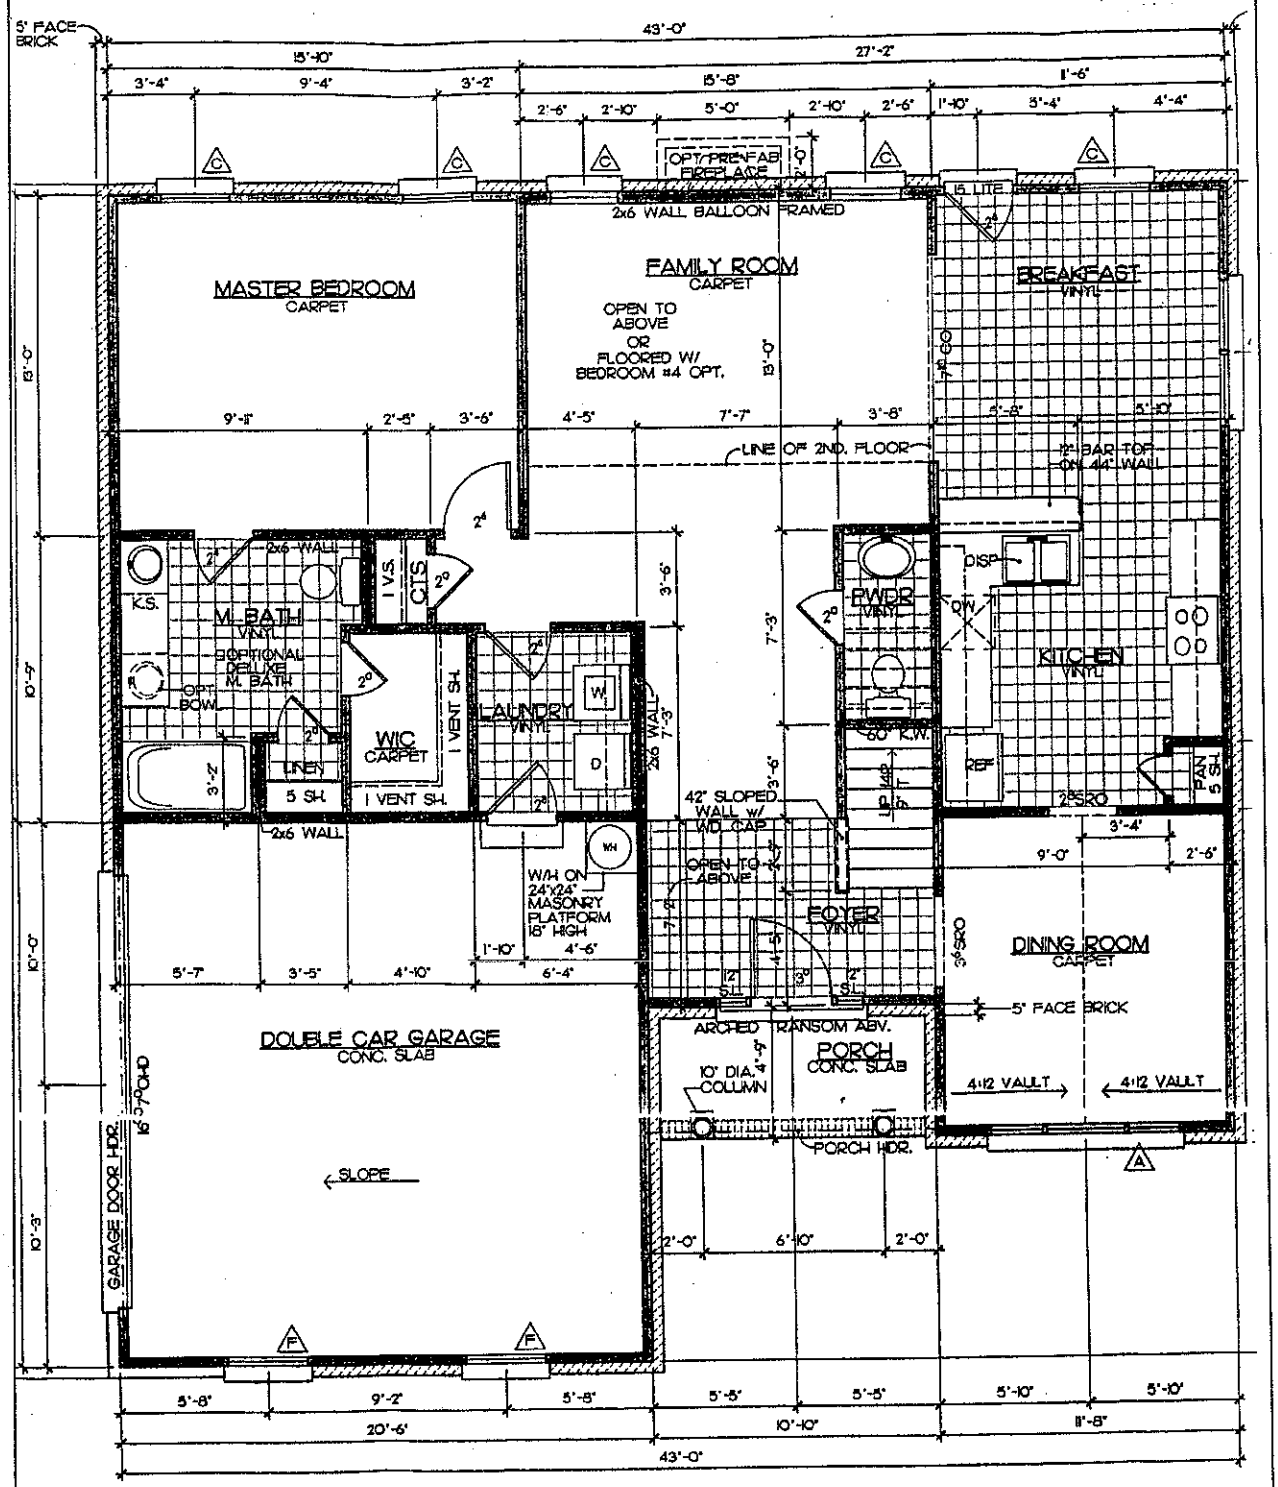



FIRST FLOOR PLAN

SCALE 1/4" = 1'-0"

Acknowledgement Of Plans Submittal ONLY!

Date 1-9-06

Date 1-9-06

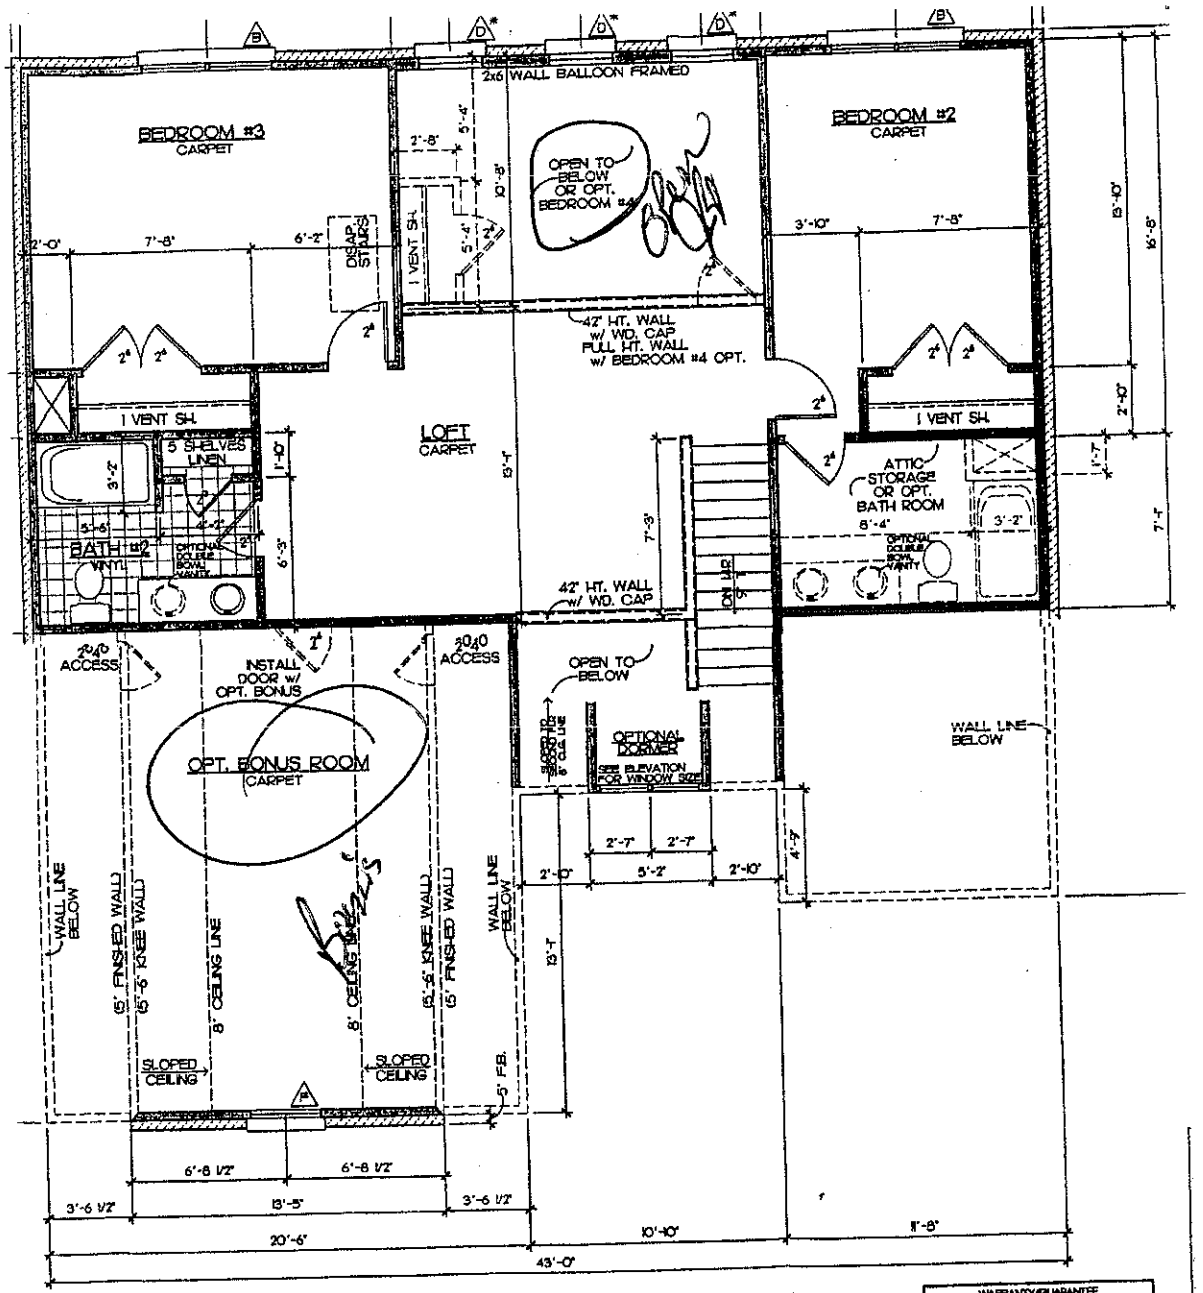

SECOND FLOOR PLAN

SCALE 1/4" = 1'-0"

WARRANTY/GUARANTEE
MATERIALS AND EQUIPMENT

Drafting & Design, Inc. and its owners express no opinion or accept any liability related to construction, installation or performance of any material and/or equipment, generic or specific, delineated on these plans.

Acknowledgement Of
Plans Submittal ONLY!
Date 1-9-06
Date 1-9-06