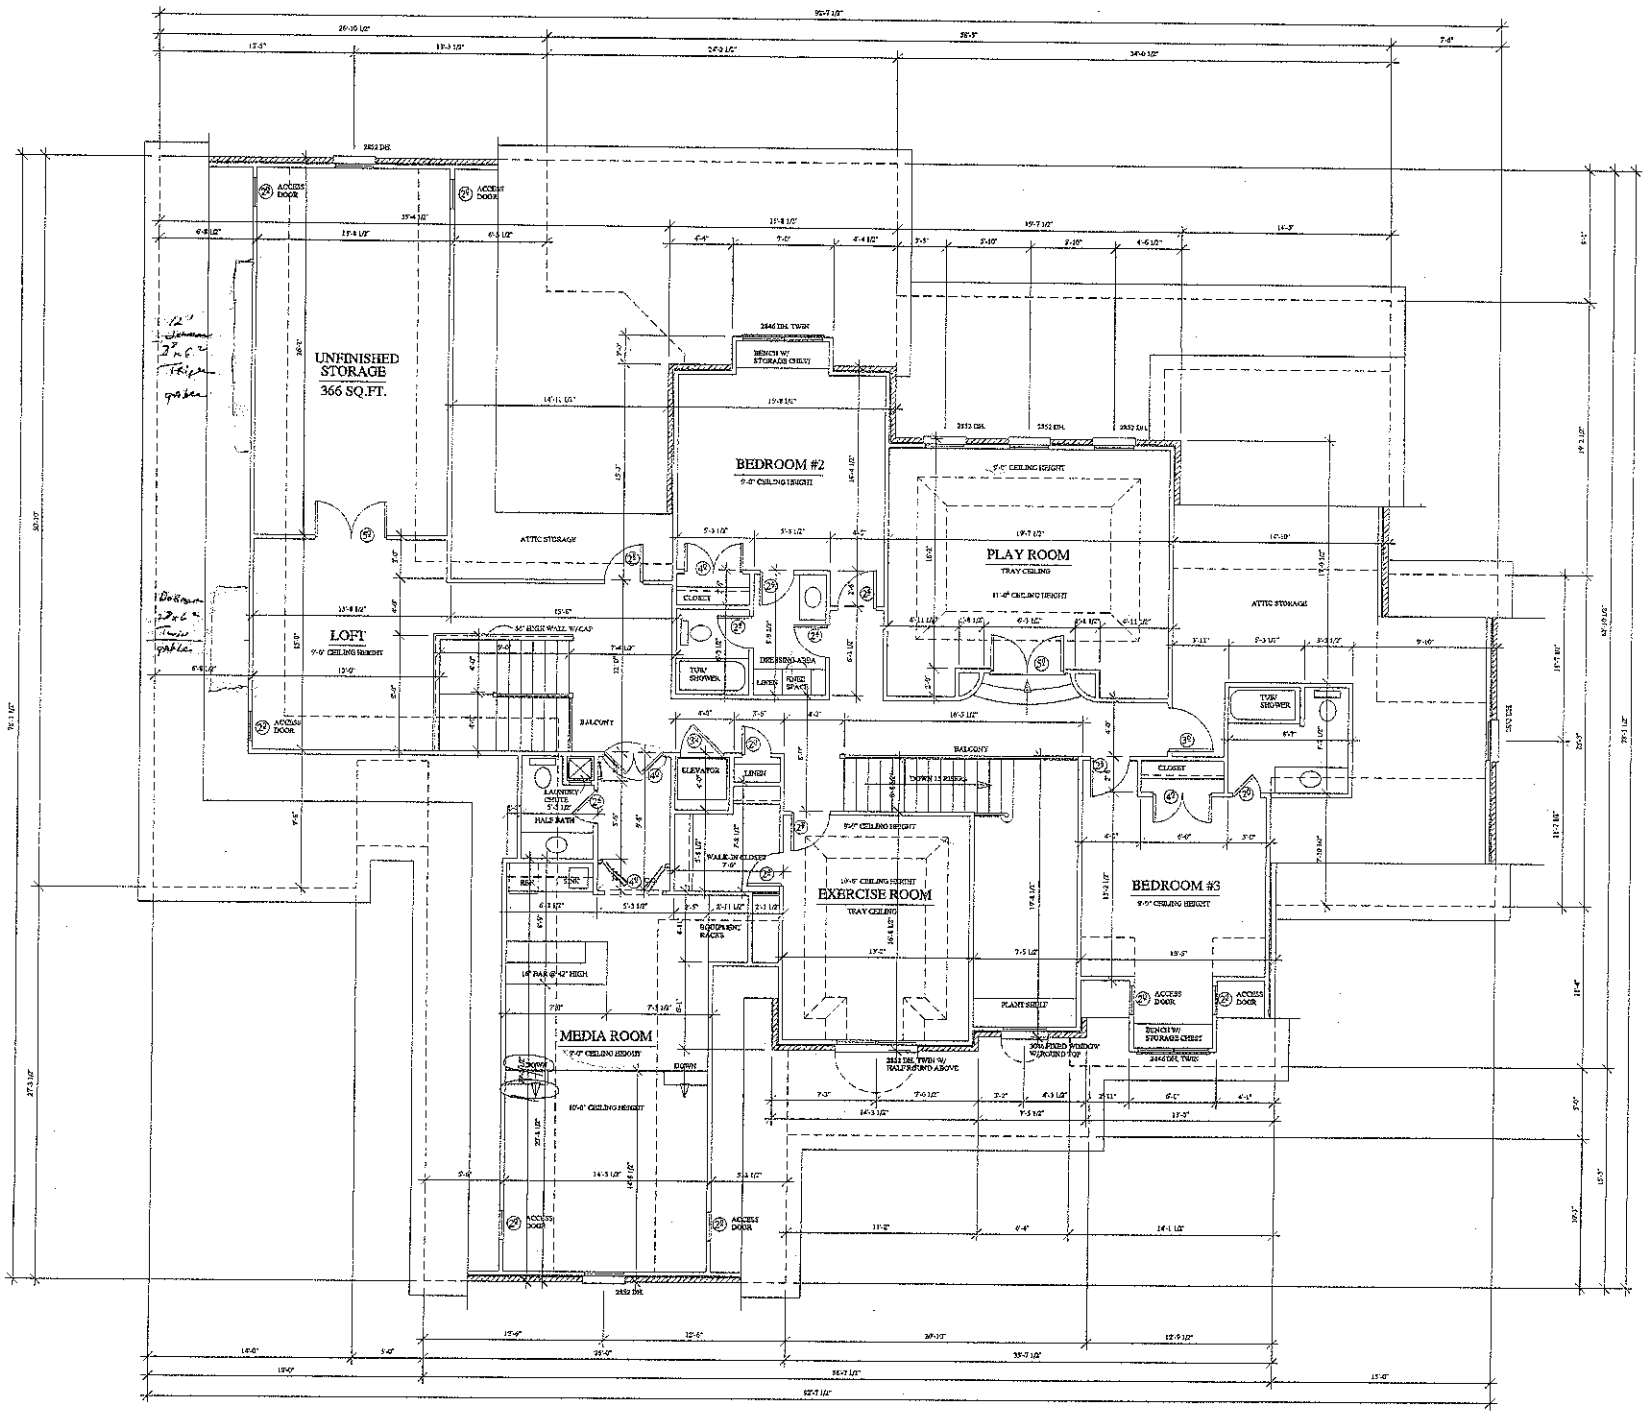


SECOND FLOOR PLAN

2292 SQ.FT.

SCALE: 1/4" = 1'-0"

CONTRACTOR SHALL CHECK AND VERIFY ALL DIMENSIONS BEFORE BEGINNING CONSTRUCTION AND COORDINATE ANY CORRECTIONS OR REVISIONS WITH THE OWNER AND DESIGNER. JEFFERY D. GRAY WILL ASSUME NO LIABILITY FOR ANY ERRORS ONCE CONSTRUCTION BEGINS.

DESIGN
JEFFERY D. GRAY
RESIDENTIAL DESIGNER
JEFFERY D. GRAY

Acknowledgement Of Plans Submitted ONLY
Date 1/26/06
TINNELL RESIDENCE
Date 1-26-06

DATE: OCT. 00, 05
REVISION:
OLD-C
05-TINNELL-2
SHEET:
4 OF: 6