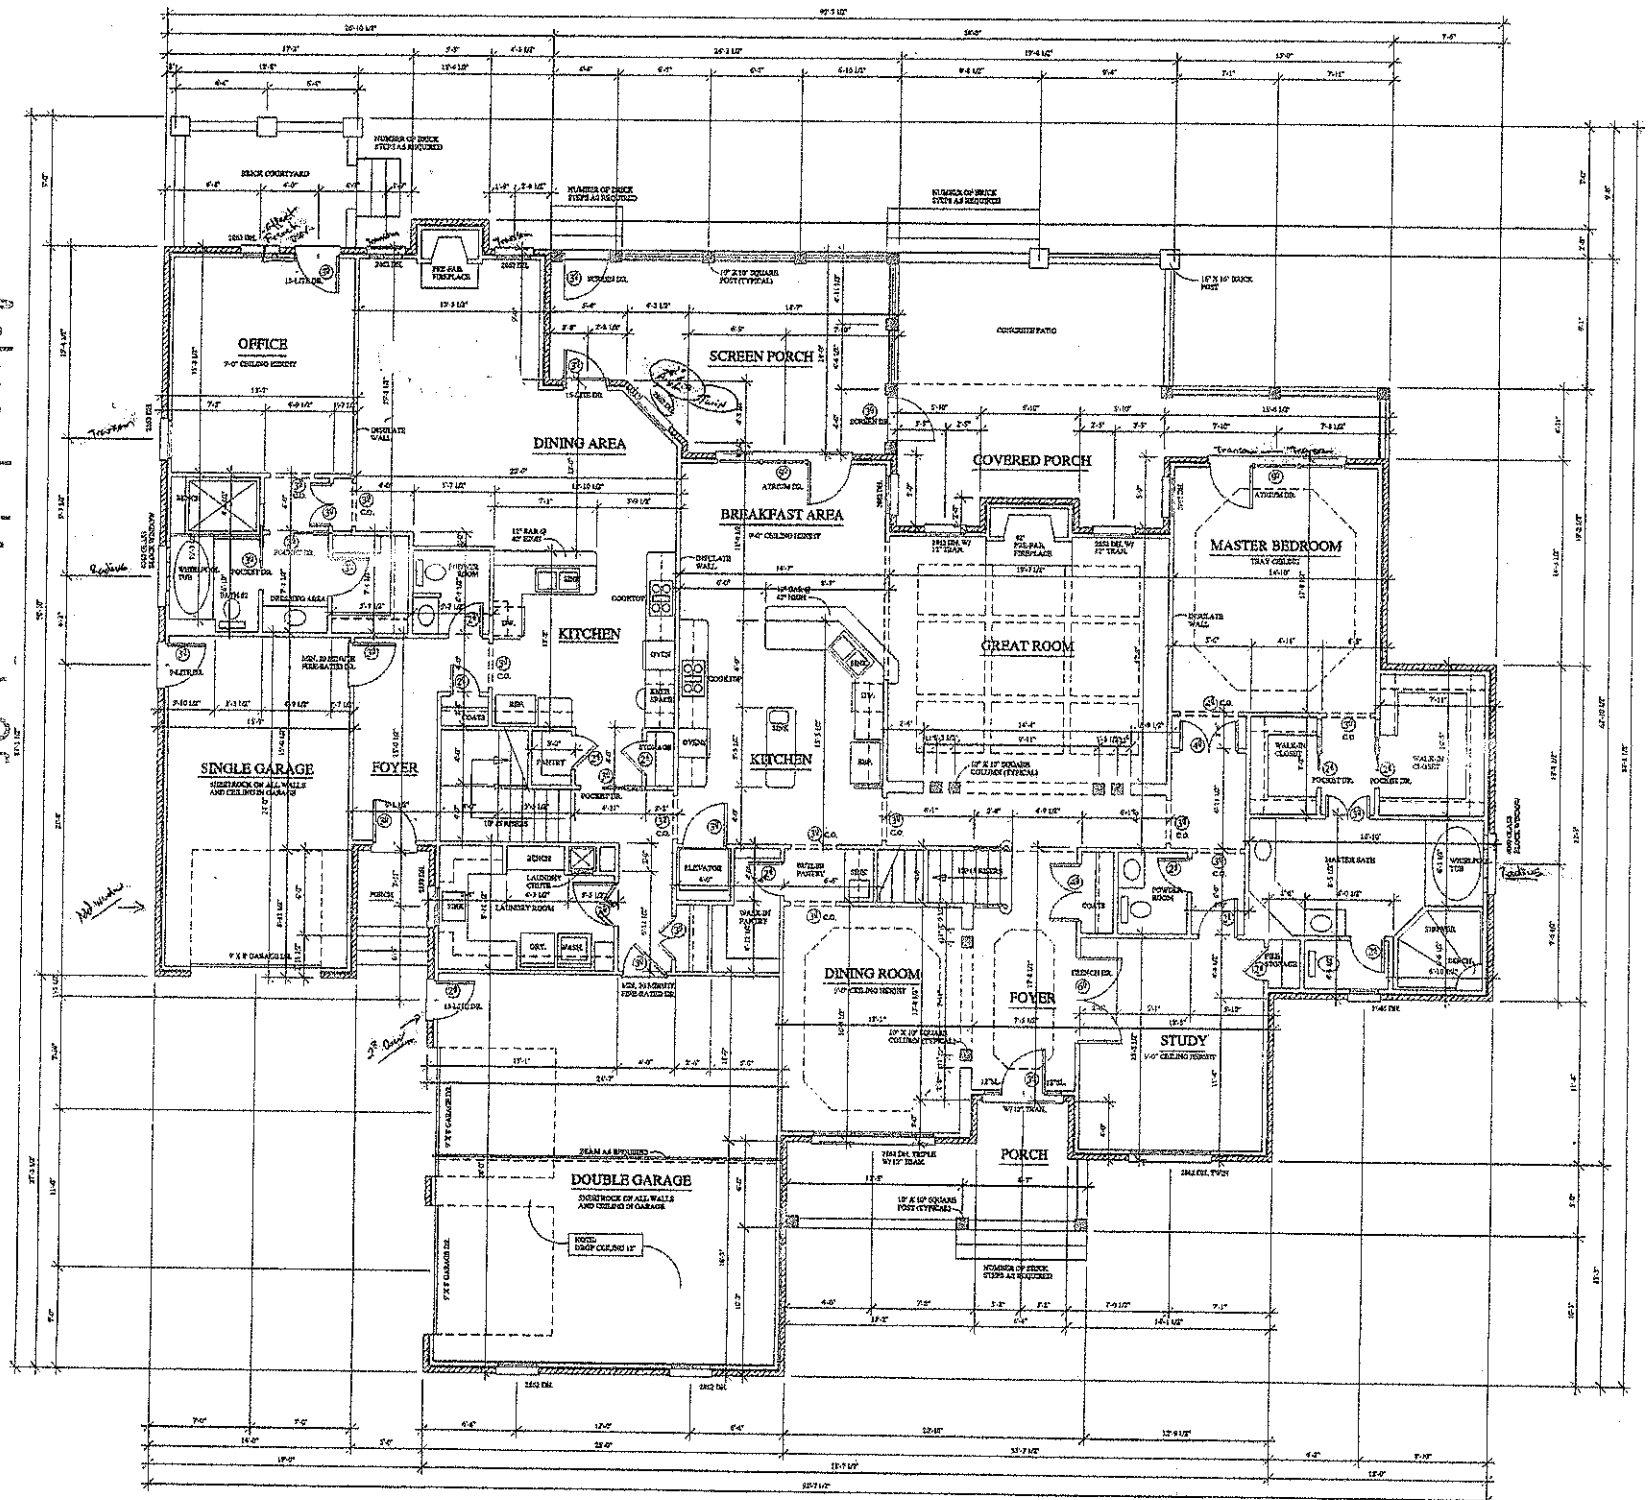


FIRST FLOOR PLAN

3636 SQ.FT. SCALE: 1/4" = 1'-0"

Acknowledgement Of Plans Submittal ONLY

Submitted Date 1/26/06

Cust & Edwards Date 1/26/06

GRAY DESIGN

RESIDENTIAL DESIGNER JEFFERY D. GRAY

PROJECT: TINNELL RESIDENCE

DATE: OCT. 06, 05
REVISIONS: