
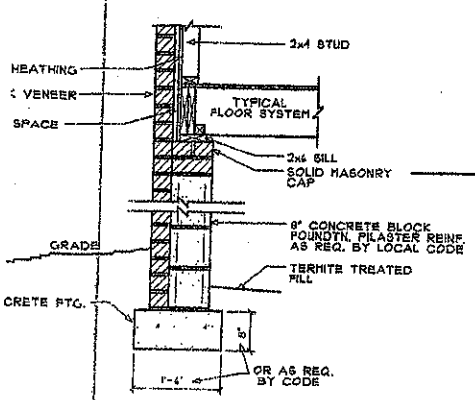


BRICK VENEER FOUNDATION

NTS

ELECTRICAL LEGEND

- OUTLET
- OUTLET 42" A.F.F.
- TELEVISION
- TELEPHONE
- SMOKE DETECTOR
- DECORATIVE LIGHT
- RECESSED LIGHT
- SPEAKER
- FLUORESCENT LIGHT
- VOLUME CONTROL
- 1/2 HOT OUTLET
- EXHAUST FAN
- EXHAUST FAN W/ LIGHT
- SINGLE SWITCH — S
- 3-WAY SWITCH — S3
- 4-WAY SWITCH — S4
- 220V OUTLET
- PADDLEFAN
- PADDLEFAN W/ LIGHT
- FLOOD LIGHTS
- WATERPROOFED OUTLET
- OUTLET IN FLOOR/CLG.

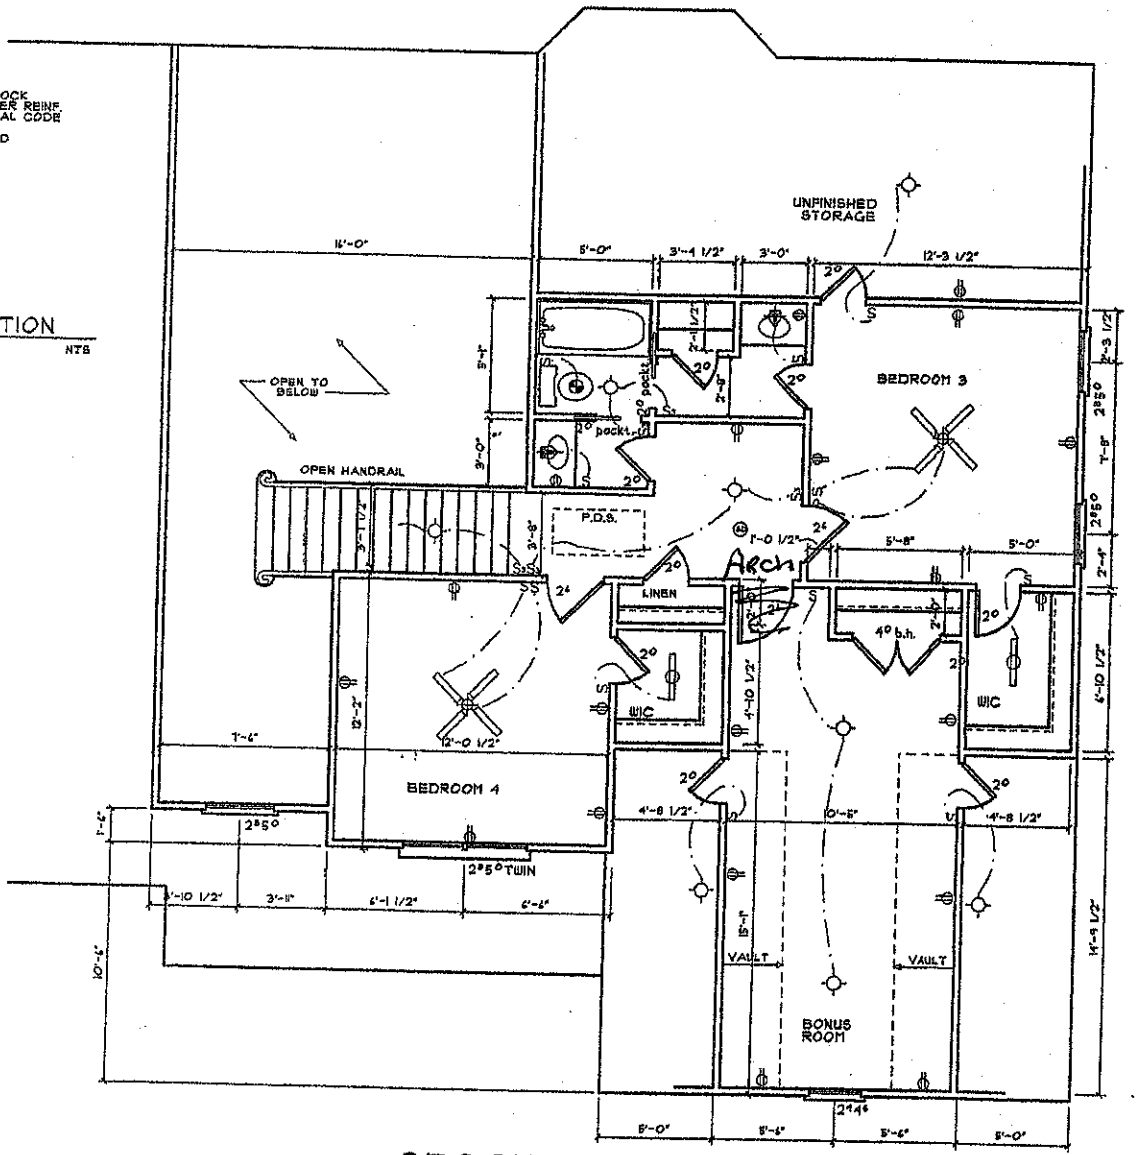

SECOND FLOOR PLAN

SCALE 1/4"=1'-0"

DESIGN WORKS ONE

RESIDENTIAL DRAFTING & DESIGN

7920 CORAL RIDGE DR.
CHARLOTTE, NC 28227
(704)846-2700

PROJECT: FLITZ RESIDENCE

DRAWING: SECOND FLOOR PLAN

S.F.: 788 HEATED S.F.

DATE: 07-06-02

SCALE: 1/4"=1'-0"

APPROVED:

DRAWN: D. LATHAN

JOB #: 0210

REVISED:

SHEET #: 4