
Acknowledgement Of
Plans Submittal ONLY!
W Speck RS. Date 11/8/05
Glen Edwards Date 11-8-05

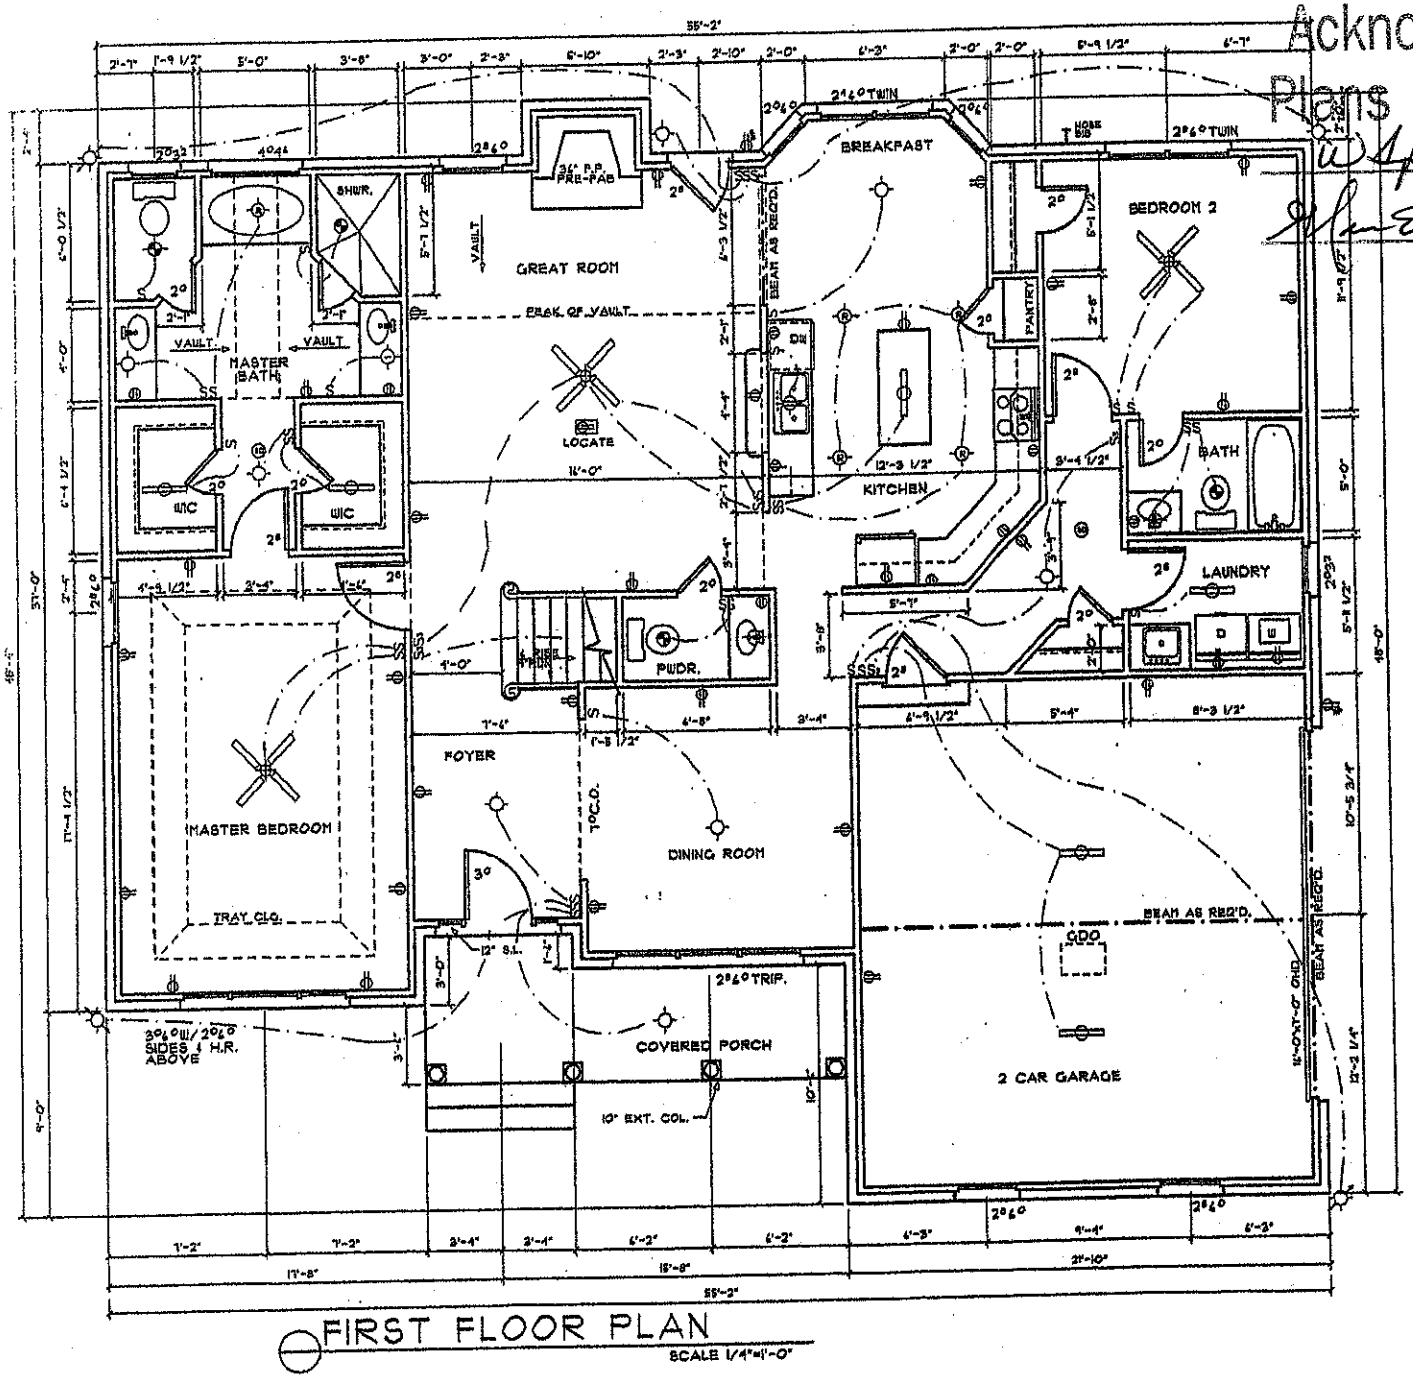

FIRST FLOOR PLAN
SCALE 1/4"=1'-0"