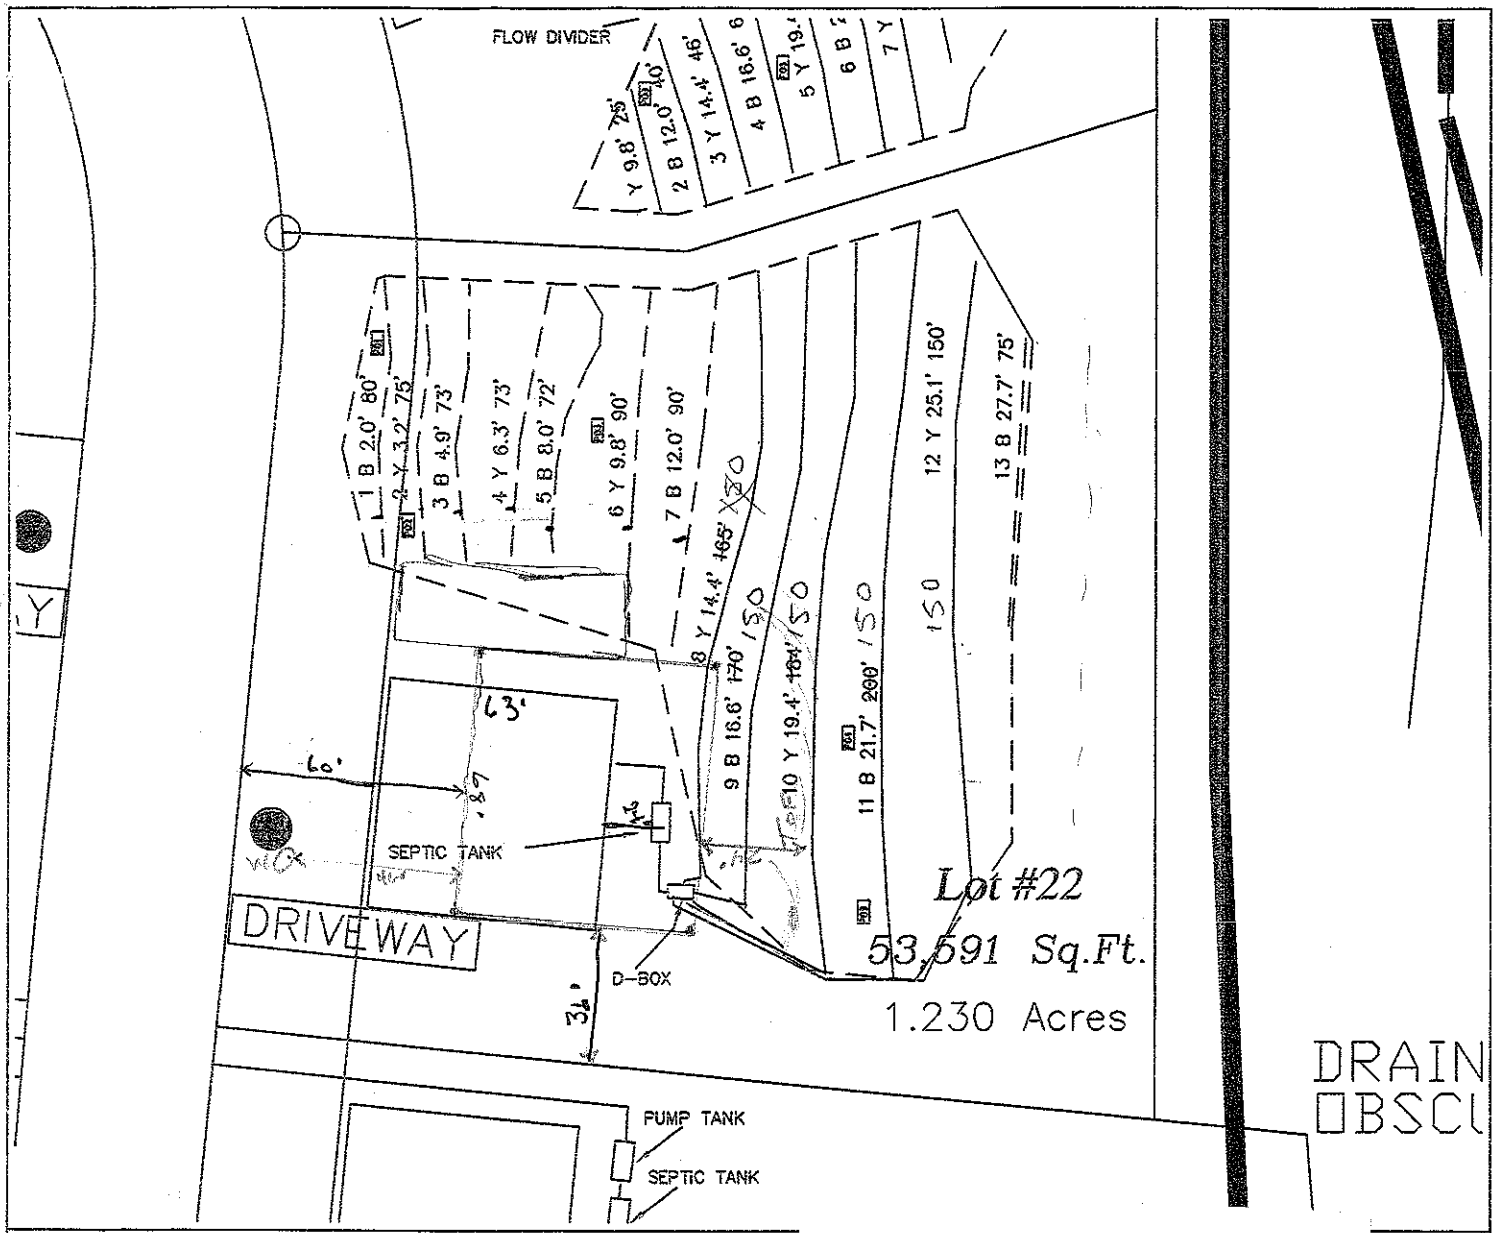


LEGEND

- Areas contain soils with 24 inches or more of useable material and have potential for conventional, modified conventional and low-pressure pipe (lpp) septic systems.
- Building Envelope (60' x 60')
- System lines.
- Repair lines.
- Temporary Bench Mark (TBM)
- Well Location.

Line 1 - 165'
" 2 - 20'
" 3 - 34'
" 4 - 50'
269'

Repair - replace
Line 7 - 35'
Line 6 - 35'
" 5 - 10' - 140'
4 - 15'
3 - 15'
2 - 15'
1 - 15'

100

ROLLANS SOIL & ENVIRONMENTAL SERVICES
2120 GRAHAM ROAD
MOUNT ULLA, NC 28125
PHONE/FAX: (704) 278 - 0959
ASHLEY ROLLANS, NC LICENSED SOIL SCIENTIST
MOBILE: (704) 746 - 3046
EMAIL: ROLLANSPORTC@AOL.COM

MAP TITLE: Site Plan

PROJECT NAME: RIDGELINE DEVELOPMENT CORP. / HOUSTON PHASE II

LOCATION/DATE: SUDDER CHAPEL ROAD, IREDELL COUNTY, NORTH CAROLINA, AUGUST 2005

01-1005
C:\JOBS\01-1005
PROJECT MGR.: S.A.R.
FIELD WORK: S.A.R.
DRAWN BY: S.A.R.