STRUCTURAL NOTES:

1. All load- bearing headers to be 3-2x8 U.N.O.
2. 2-2x studs required to support each end of headers and beams U.N.O.
3. Contractor to verify net soil bearing capacity of 2,000 psf (min).
4. Fill material under concrete garage floor slab shall be pea gravel or other free-draining granular material to 95% density as measured by the Standard Proctor Test (ASTM D-1557).


GENERAL NOTES:

1. Contractor is responsible for verifying all dimensions prior to construction. Errors or omissions which may occur in the construction documents shall be brought to the attention of the engineer, in writing, and written instruction shall be obtained prior to construction. The contractor will be held responsible for any errors, discrepancies or omissions for which the contractor failed to notify the engineer prior to construction or fabrication of the work.
2. All construction shall be in compliance with all current applicable building codes including but not limited to the North Carolina Residential Code for One and Two-Family Dwellings, 2002 Edition.
3. Squash blocks are required within the floor systems below all concentrated loads (point loads). The squash blocks shall be vertical 2x4's or 2x6's (matching the wall framing below) and the quantity of support studs above. Four squash blocks required if support post above floor system is a steel post.
4. Three-inch diameter steel posts may be substituted for wood posts as desired.
5. Engineered floor systems must be installed in strict accordance with the manufacturer's installation instructions.
6. All specified metal support accessories, such as joist hangers and post caps are manufactured by Simpson Strong-Tie. All such items with exterior shall be Z-coated for corrosion resistance as recommended by the manufacturer.
7. All lumber with exterior exposure shall be pressure-treated or otherwise approved for exterior applications.

ELECTRICAL LEGEND

- 110V RECEPTACLE
- 110V SWITCHED OUTLET
- 220V RECEPTACLE
- 110V RECEPTACLE (WATER PROOF)
- LIGHT FIXTURE
- RECESSED LIGHT FIXTURE
- 2' FLUORESCENT LIGHT
- TELEPHONE OUTLET
- TELEPHONE OUTLET (SECURITY SYSTEM)
- CABLE OUTLET
- S LIGHT SWITCH
- 3s 3-WAY LIGHT SWITCH
- EXHALIST FAN
- EXHALIST FAN/ LIGHT FIXTURE
- SMOKE DETECTOR
- CEILING FAN
- FLOOD LIGHT

NOTE:
SMOKE DETECTORS TO BE INTERCONNECTED PER IRC CODE

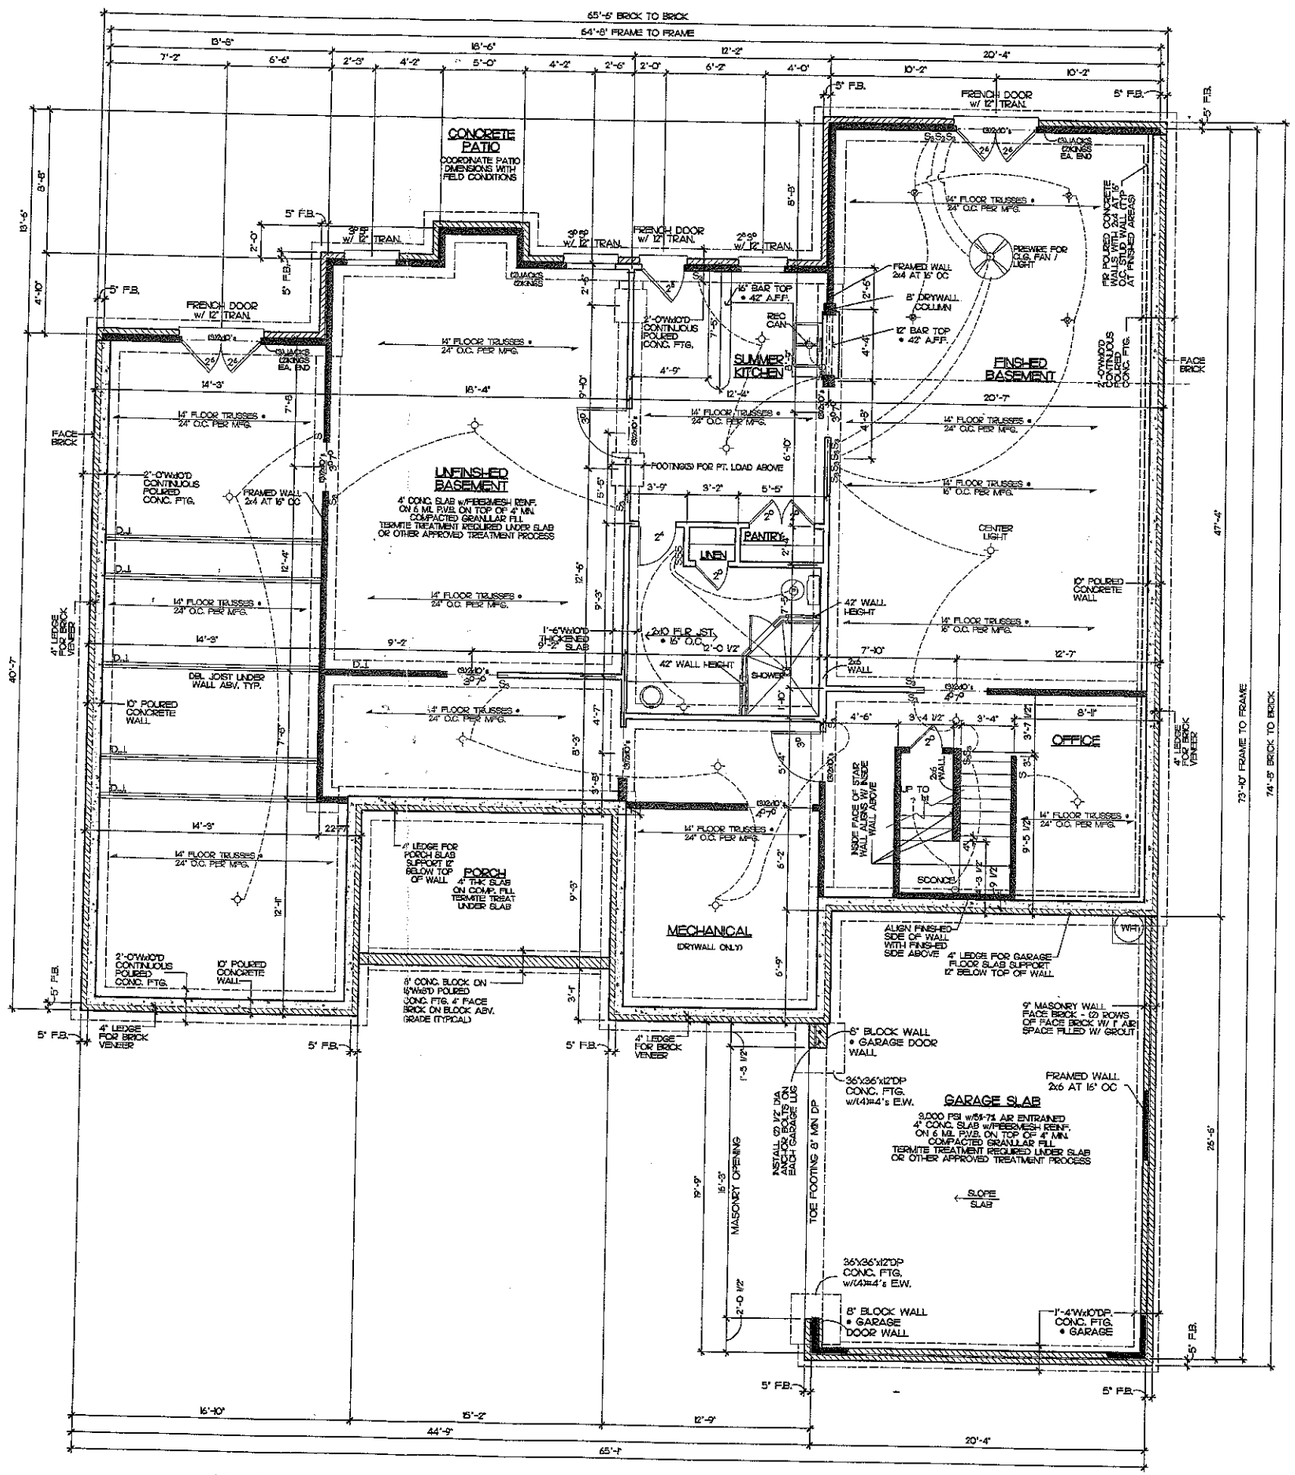

BASEMENT FOUNDATION PLAN

SCALE: 1/4" = 1'-0"

NOTE:
ALL GIRDERS TO BE #2 OR BETTER S.Y.P.

The Vansyckel Residence (AN-20)

Drafting & Design Inc.
Chandler, NC
704-542-8888

COPYRIGHT STATEMENT
DRAFTING & DESIGN, Inc. accepts no responsibility, liability or part of any legal action related to documentation, supplied by the owner/contractor for preparing this drawing, that may be copyrighted by another party. All materials used to produce this drawing are considered to have been researched by the owner/contractor for any copyright, and as required by law, the owner/contractor has obtained approval from any originating copyright owners, known or unknown by DRAFTING & DESIGN, Inc.

NOTES
Drafting & Design assumes no liability for any items contradicted from this plan. It is the responsibility of the purchaser of this plan, to have this plan reviewed to verify ALL items/dimensions in this preparing of construction. The contractor must verify compliance with all local building codes.

Every attempt has been made in preparation of this drawing to avoid errors. Any discrepancies, error and/or omissions, if found, is to be brought to our attention prior to construction.

Drafting & Design will not be liable for any honest error or for any change made to this plan.

Drafting & Design accepts no responsibility or liability related to mis-placed, incorrect, illegible or incomplete information that is collected on these plans. Any engineering provided and shown herein is the sole responsibility of the owner/engineer.

Local, state and federal building codes take precedence over this plan.

Project: WYNSOR HOMES CHRISTINA PLAN


Sheet Title: BASEMENT PLAN

Drawn By	J. BOONAR
Date	1-16-07
REV:	07-08-08 GO 07-9-09 07-16-09
Site	

WHCHRT-AN20-BP

Sheet 2

5-5-08 GO

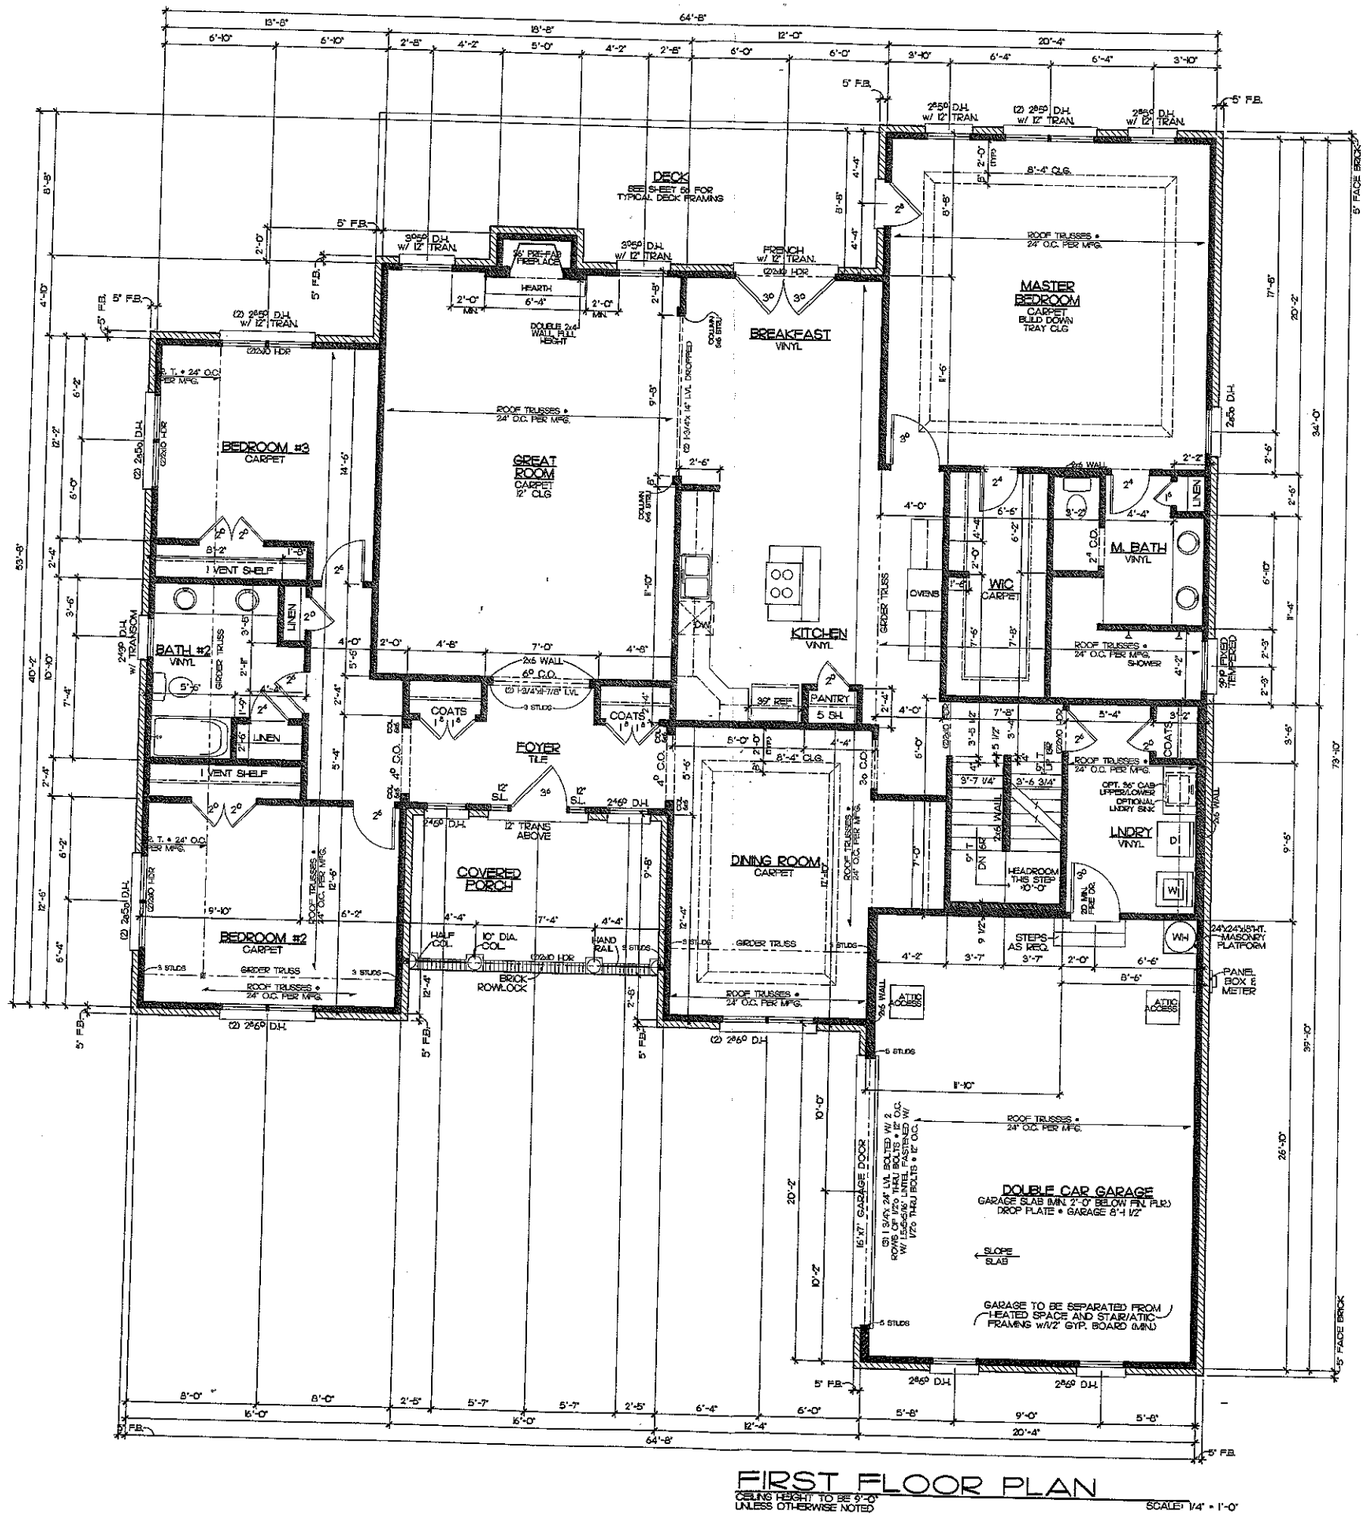

NOTE:
LADDER BLOCKING UNDER PARALLEL WALLS MAY BE USED V/S SINGLE TRUSS UNDER WALL

NOTE:
ALL BEARING HEADERS TO BE (2)2x8 U.N.O.

SQUARE FOOTAGE STUD

(HEATED)	
FIRST FLOOR:	2,691 SF
FINISHED BASEMENT:	1,277 SF
UNFIN. BASEMENT:	1,993 SF
BONUS ROOM:	344 SF
TOTAL HEATED:	5,725 SF
GARAGE:	542 SF
PORCH:	155 SF

SQUARE FOOTAGE BRICK

(HEATED)	
FIRST FLOOR:	2,789 SF
FINISHED BASEMENT:	1,334 SF
UNFIN. BASEMENT:	1,457 SF
BONUS ROOM:	349 SF
TOTAL HEATED:	5,929 SF
GARAGE:	570 SF
PORCH:	141 SF

The Vansyckel Residence (AN-20)

Drafting & Design Inc.
Charlotte N.C.
704-542-6608

COPYRIGHT STATEMENT
DRAFTING & DESIGN, Inc. accepts no responsibility, liability or part of any legal action related to documentation, supplied by the owner/contractor for preparing this drawing, that may be copyrighted by another party. All materials used to produce this drawing are considered to have been researched by the owner/contractor for any copyright, and, as required by law, the owner/contractor has obtained approval from any originating copyright owner(s), known or unknown, by DRAFTING & DESIGN, Inc.

NOTICE
Drafting & Design assumes no liability for any future construction from this plan. It is the responsibility of the purchaser of this plan to verify all DIMENSIONS prior to the beginning of construction. The contractor must verify compliance with all local building codes.

Every attempt has been made in preparation of this drawing to avoid errors. Any discrepancy, error and/or omission, if found, is to be brought to our attention prior to construction.

Drafting & Design will not be liable for any human error or for any change made to the plan.

Drafting & Design accepts no responsibility for any changes to engineering, structure, electrical, foundation engineering, etc. embodied on these plans. Any engineering provided and shown herein is the sole responsibility of the owner/engineer.

Local, state and federal building codes take precedence over this plan.


Project: WYNSOR HOMES CHRISTINA PLAN
Sheet Title: FLOOR PLAN

Drawn By: J. BODNAR
Date: 10-12-05
REVs: 5-9-07 CJ, 6-25-08 CM, 7-9-08 GO, 7-9-08

Site:

WHCHRT-AN20-FL
Sheet: 3

6-9-08 GO

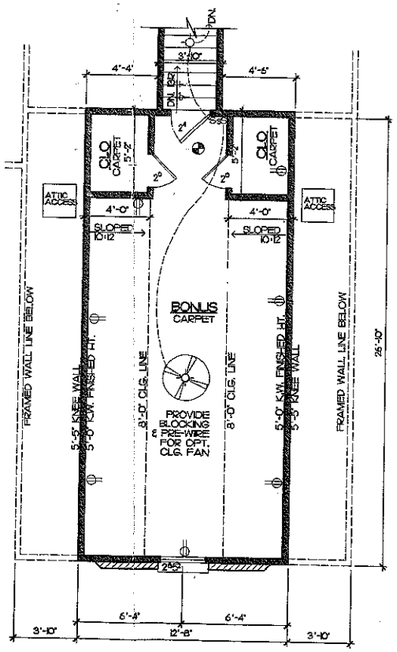

SECOND FLOOR PLAN

CEILIN HEIGHT TO BE 9'-0"
UNLESS OTHERWISE NOTED

SCALE: 1/4" = 1'-0"

ELECTRICAL LEGEND

- 110V RECEPTACLE
- 110V SWITCHED OUTLET
- 220V RECEPTACLE
- WP 110V RECEPTACLE (WATER PROOF)
- LIGHT FIXTURE
- 2' FLUORESCENT LIGHT
- TELEPHONE OUTLET
- TELEPHONE OUTLET (SECURITY SYSTEM)
- TV CABLE OUTLET
- S LIGHT SWITCH
- 3 3-WAY LIGHT SWITCH
- EXHAUST FAN
- EXHAUST FAN/ LIGHT FIXTURE
- SMOKE DETECTOR
- CEILING FAN
- FLOOD LIGHT

NOTE:
SMOKE DETECTORS TO BE INTERCONNECTED PER IRC CODE

Drafting & Design, Inc.
Charlotte N.C.
704-542-8628

COPYRIGHT STATEMENT

DRAFTING & DESIGN, Inc., accepts no responsibility, liability or part of any legal action related to documentation, supplied by the owner/contractor for pressing this drawing, that may be copyrighted by another party. All materials used to produce this drawing are considered to have been researched by the owner/contractor for any copyright, and, as required by law, the owner/contractor has obtained approval from any originally copyright owner(s), known or unknown by DRAFTING & DESIGN, Inc.

NOTES

Drafting & Design assumes no liability for any home construction from this plan. It is the responsibility of the owner or the builder/contractor verify ALL DIMENSIONS prior to the beginning of construction. The contractor must verify compliance with all local building codes.

Every attempt has been made in preparation of this drawing to avoid errors. Any discrepancy, error and/or omissions, if found, is to be brought to our attention prior to construction.

Drafting & Design will not be liable for any human error or for any change made to the plan.

Drafting & Design accepts no responsibility for any changes to engineering, structure, electrical, mechanical, soil tests, foundation engineering, etc. delineated on these plans. Any engineering provided and stamped herein is the sole responsibility of the owner/engineer.

Local, state and federal building codes take precedence over this plan.

The Vansyckel Residence (AN-20)

Project: WYNSOR HOMES
CHRISTINA PLAN

Sheet Title: SECOND FLOOR PLAN

Drawn By	C. JONES
Date	5-23-07
REV:	07-15-09
Site	

WHCHRT-AN20-2F.DWG

Sheet 4

5-23-07 SQ