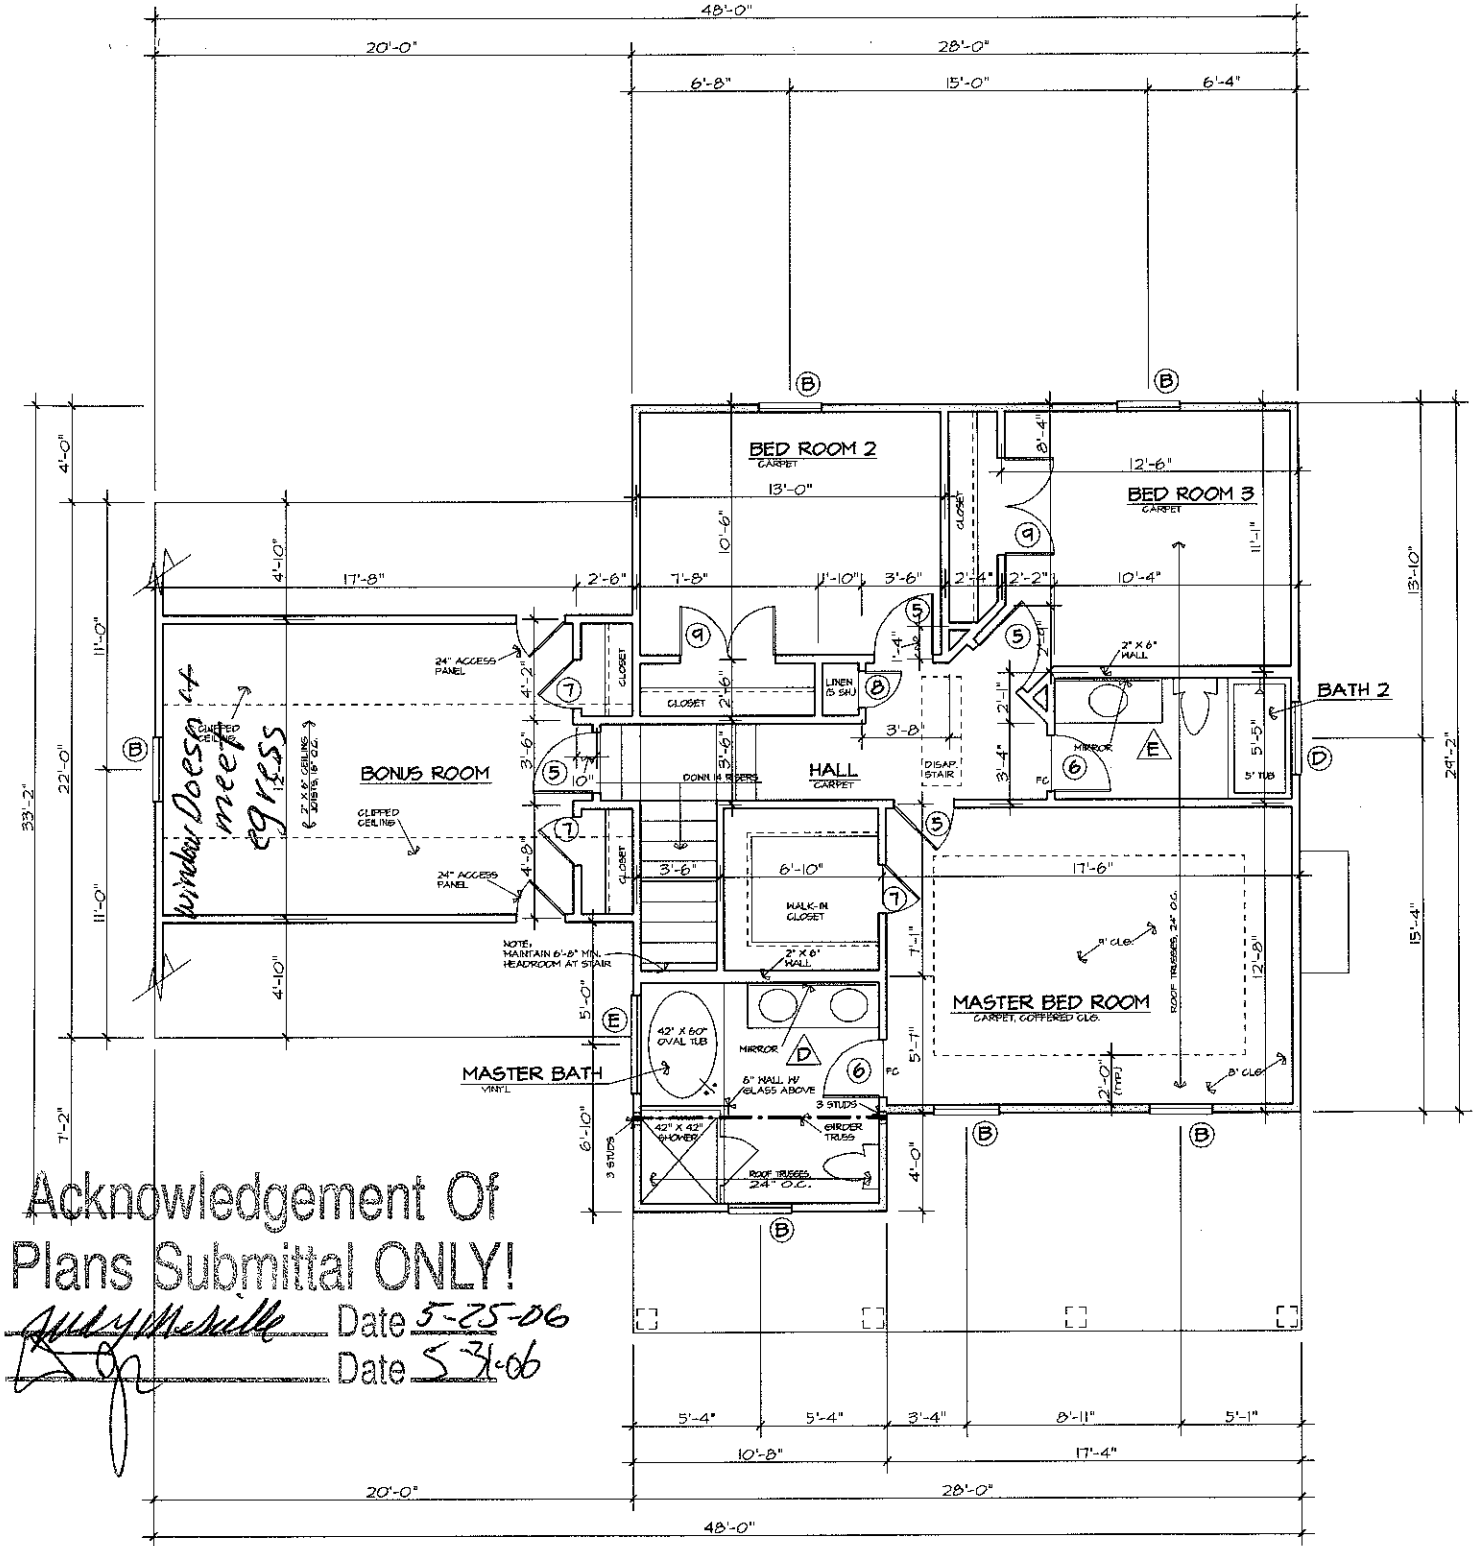


Acknowledgement Of Plans Submittal ONLY!

Date 5-25-06

Date 5-31-06

SECOND FLOOR PLAN

SCALE: 1/4" = 1'-0"

NO.		DE
①	3'-0" X 6'-8" X 1 3/4" (W/ 12" SIDELIGHTS)	SEE FR
②	2'-8" X 6'-8" X 1 3/4"	6 PAN
③	2'-8" X 6'-8" X 1 3/4"	9 LIG
④	6'-0" X 6'-8" X 1 3/4"	SLIDING
⑤	2'-6" X 6'-8" X 1 3/8"	6 PAN
⑥	2'-4" X 6'-8" X 1 3/8"	6 PAN
⑦	2'-0" X 6'-8" X 1 3/8"	6 PAN
⑧	1'-6" X 6'-8" X 1 3/8"	6 PAN
⑨	2-2'-0" X 6'-8" X 1 3/8"	6 PAN
⑩	2-2'-0" X 6'-8" X 1 3/8"	15 LIG

WINDOW SCHE

TYPE	SIZE	
Ⓐ	2'-8" X 6'-0"	VINYL
Ⓑ	2'-8" X 5'-0"	VINYL
Ⓒ	2'-4" X 3'-0"	VINYL
Ⓓ	3'-0" X 1'-0"	VINYL,
Ⓔ	4'-0" X 3'-0"	VINY

HEADER NOTES - SECOND FLOOR:

1. ALL EXTERIOR LOAD-BEARING HEADERS SHALL BE 2- SOUTHERN YELLOW PINE OR BETTER UNLESS OTHERWIS
2. ALL EXTERIOR NON LOAD-BEARING HEADERS SHALL SOUTHERN YELLOW PINE OR BETTER UNLESS OTHERWIS
3. ALL INTERIOR NON LOAD-BEARING HEADERS SHALL B SOUTHERN YELLOW PINE OR BETTER UNLESS OTHERWIS

BEARING WALLS SYMBOL = ═══

NOTES:
1. CONTRACTOR TO VERIFY ALL DIMENSIONS.
2. DO NOT SCALE DIMENSIONS FROM PRINTS. PLANS A ARE NOT ALWAYS DRAWN TO SCALE. USE DIMENSIO CONSULT DESIGNER FOR FURTHER CLARIFICATION.
3. ALL JOISTS AND BEAM SIZES ARE DETERMINED FOR SOUTHERN YELLOW PINE. THE USE OF ANY OTHER GR MUST BE VERIFIED.
4. FLOOR TO CEILING HEIGHT SECOND FLOOR = 8'-1 1/2
5. FLOOR TO WINDOW HEAD HEIGHT SECOND FLOOR =
6. DESIGN LOADS FOR ROOF TRUSSES TO BE:
   TOP CHORD - 20 psf. LIVE LOAD, 10 psf. DE
   BOTTOM CHORD - 0 psf. LIVE LOAD, 10 psf. DEA

© COPYRIGHT 2001 DOUGLAS E. TI

DOUG JOHNSON BUILDE

GEORGETOWN-B (TWO CAR W/ BON

DOUGLAS E. TINO, INC.
RESIDENTIAL DESIGN AND DRAFTING SERVICES
11417 SAM ROPER DRIVE
CHARLOTTE, NORTH CAROLINA 28269
PHONE: 704/948-7280 FAX: 704/948-7293

N:\Doug Johnson Builder\Georgetown\B Two Car Bonus\Georgetown-B2.dwg Plot: 1/4"=1'-0" Friday, May 19, 2006 10:34 am