
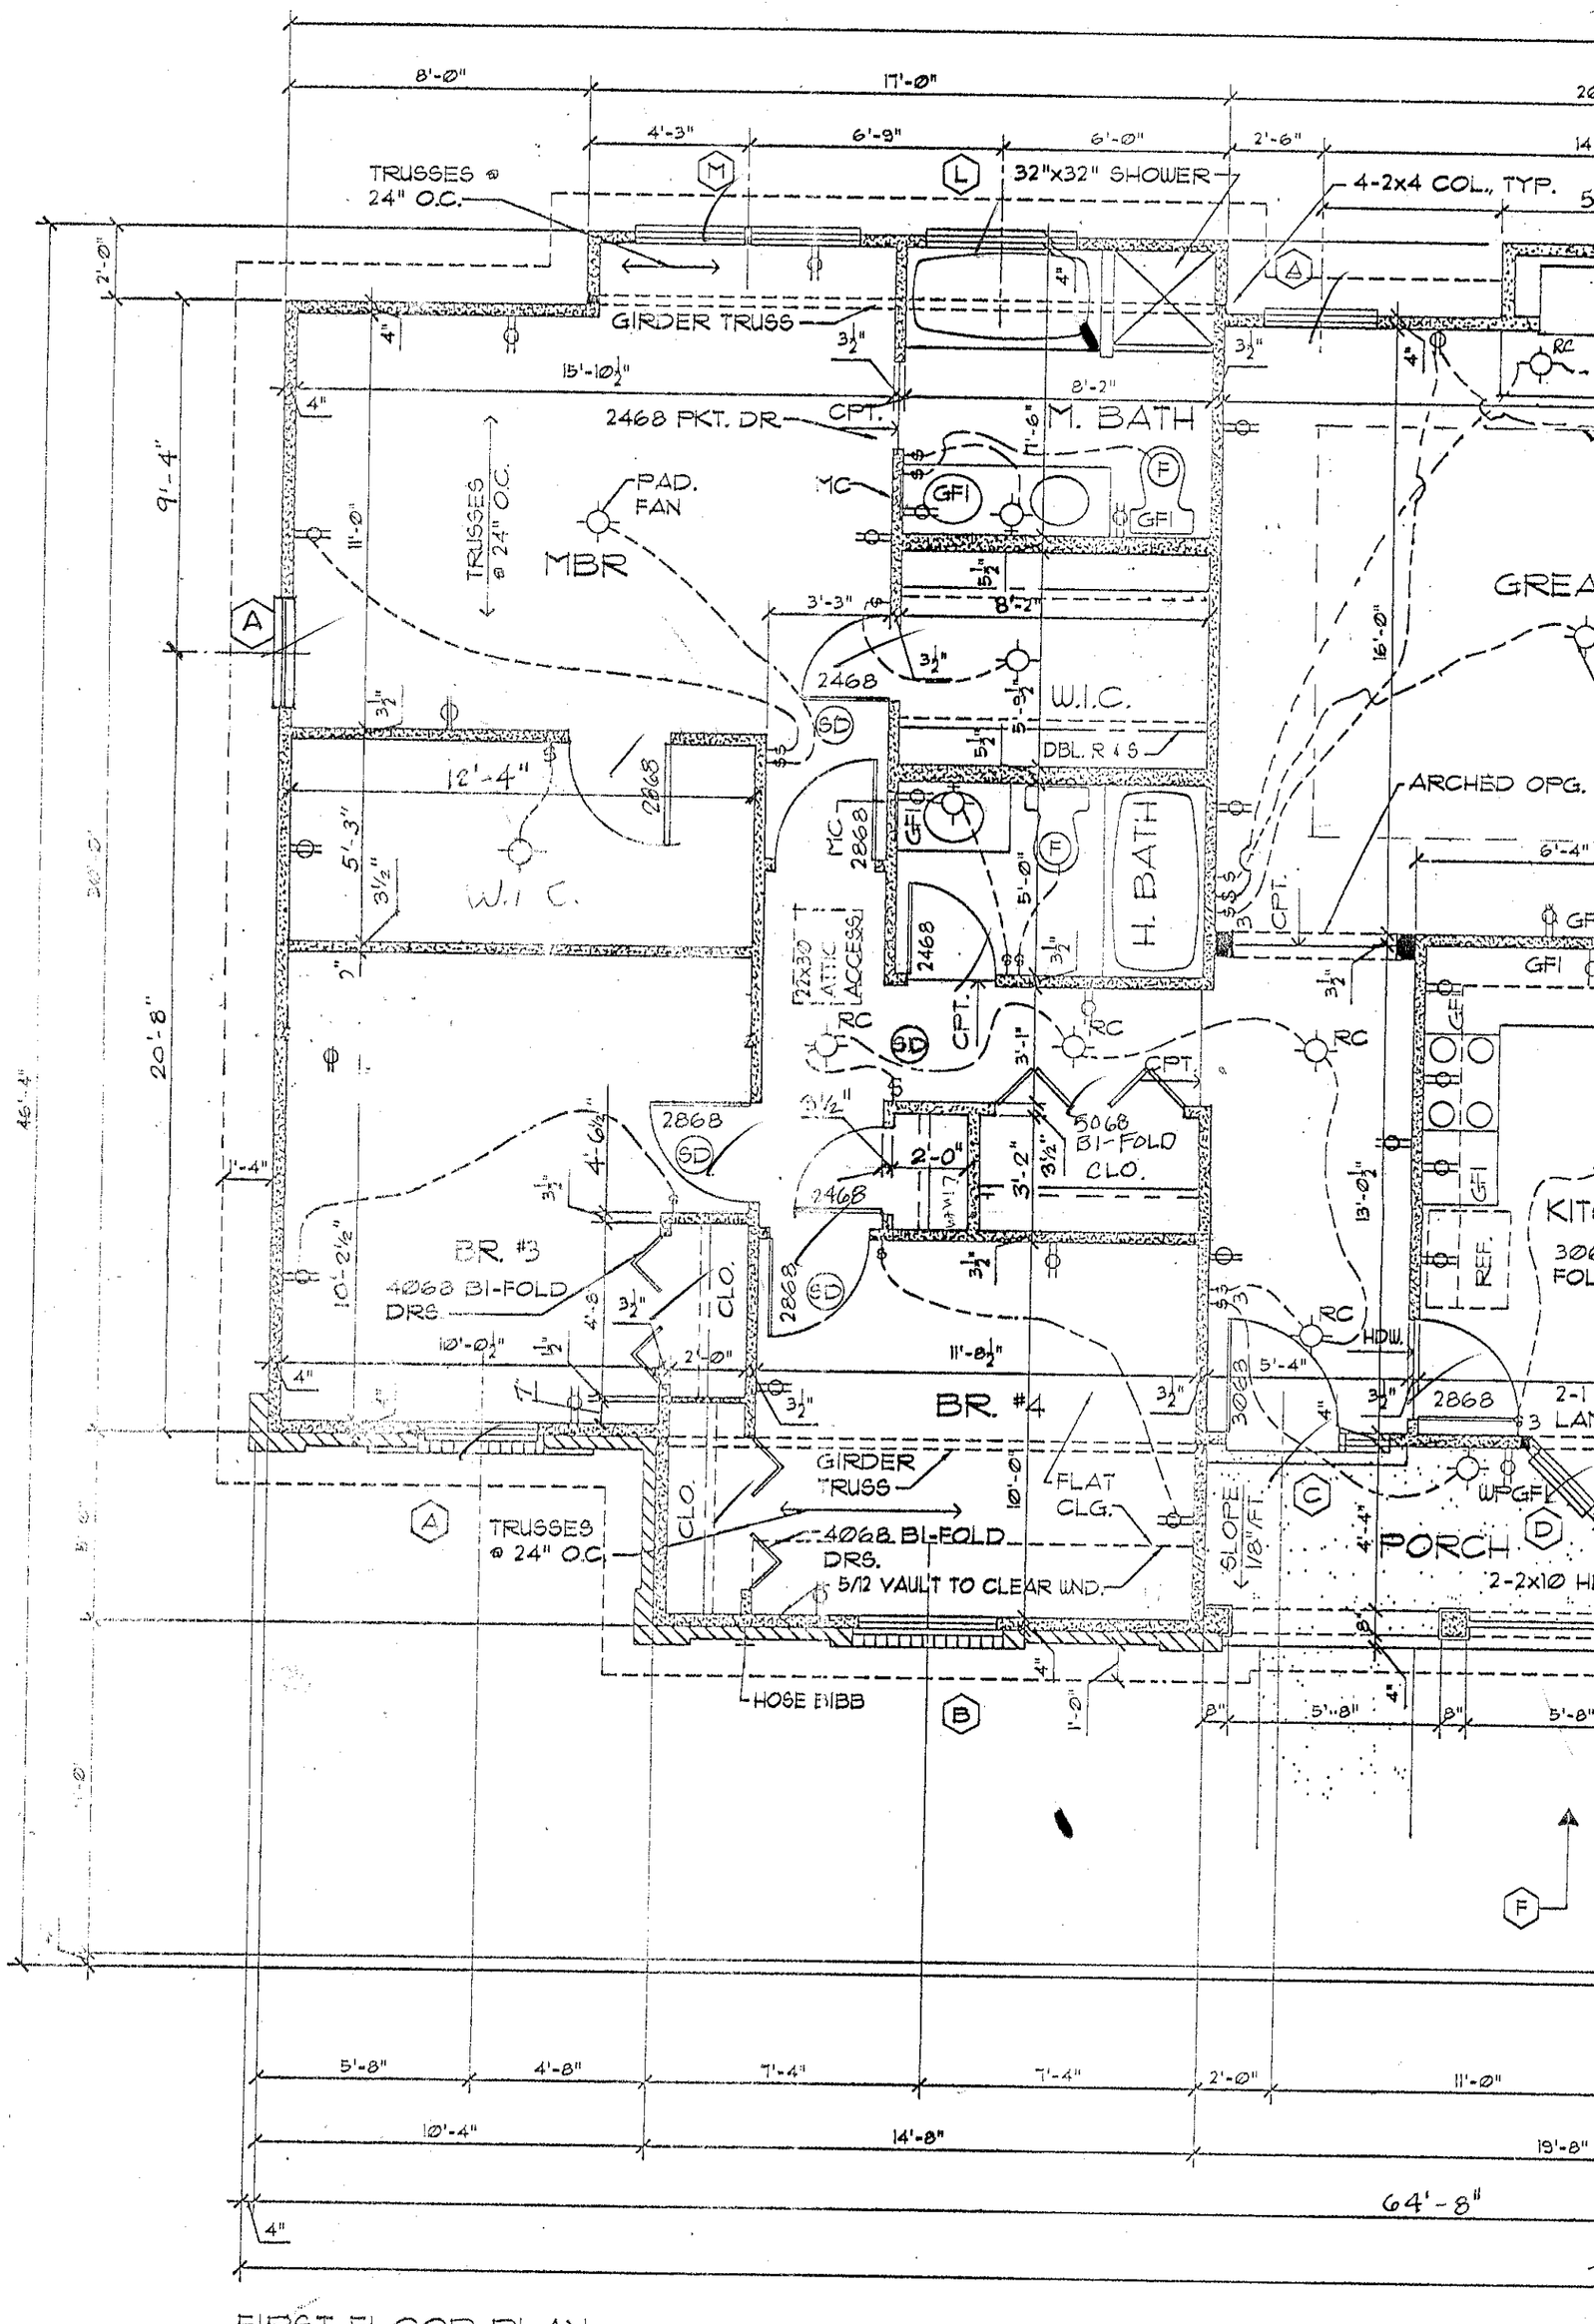


FIRST FLOOR PLAN

SCALE: 1/4" = 1'-0"

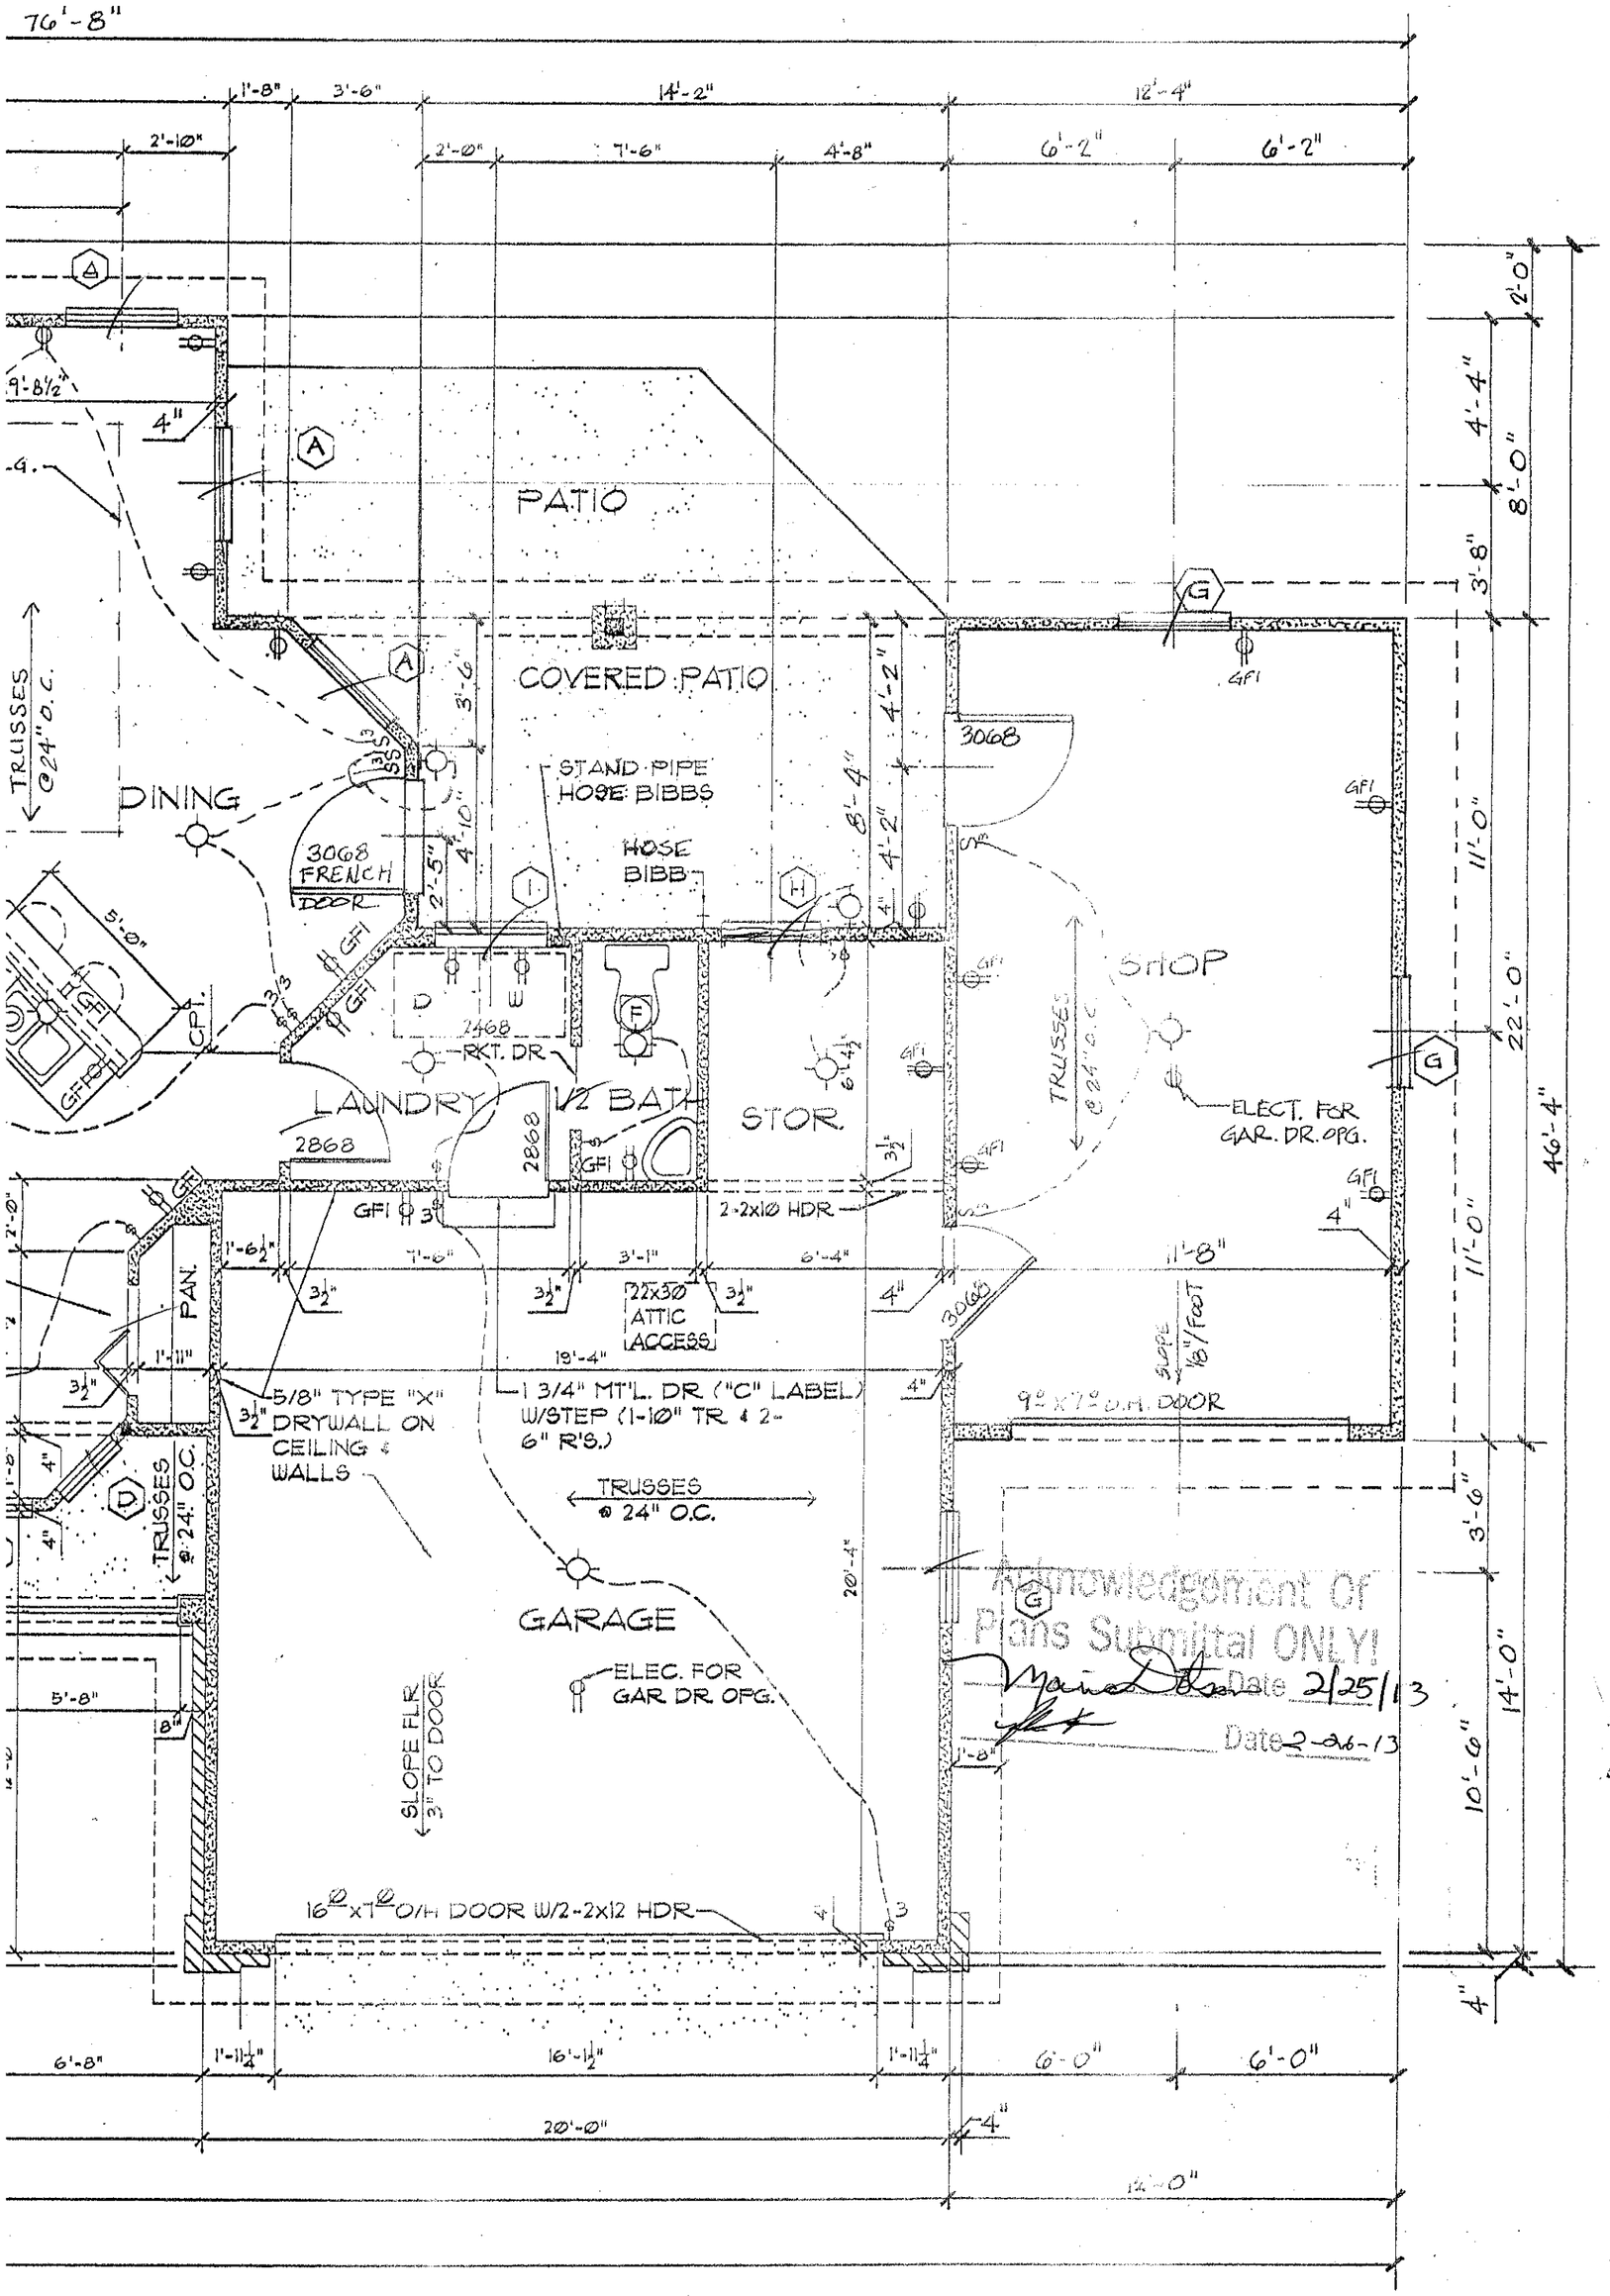

(1599 TOTAL SQFT.)

Rolle