
THIS IS TO CERTIFY THAT ON THE 30th DAY OF Aug. 2012 I, MAPPED THE PROPERTY SHOWN ON THIS PLAT. AND THAT THE TITLE LINES AND THE WALLS OF THE BUILDINGS IF ANY ARE SHOWN HEREON.

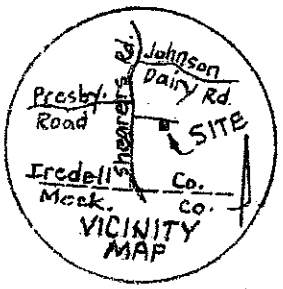


NORTH CAROLINA PROFESSIONAL SEAL L1108 LAND SURVEYOR BOBBY J. RAYE

SIGNED Bobby J Raye
REGISTERED SURVEYOR

Bobby J. Raye, Surveyor
627 Eastway Drive
Charlotte, NC 28205

Ref. Map: 50-17

Acknowledgement Of Plans Submittal ONLY!
Date 9/4/12
Date

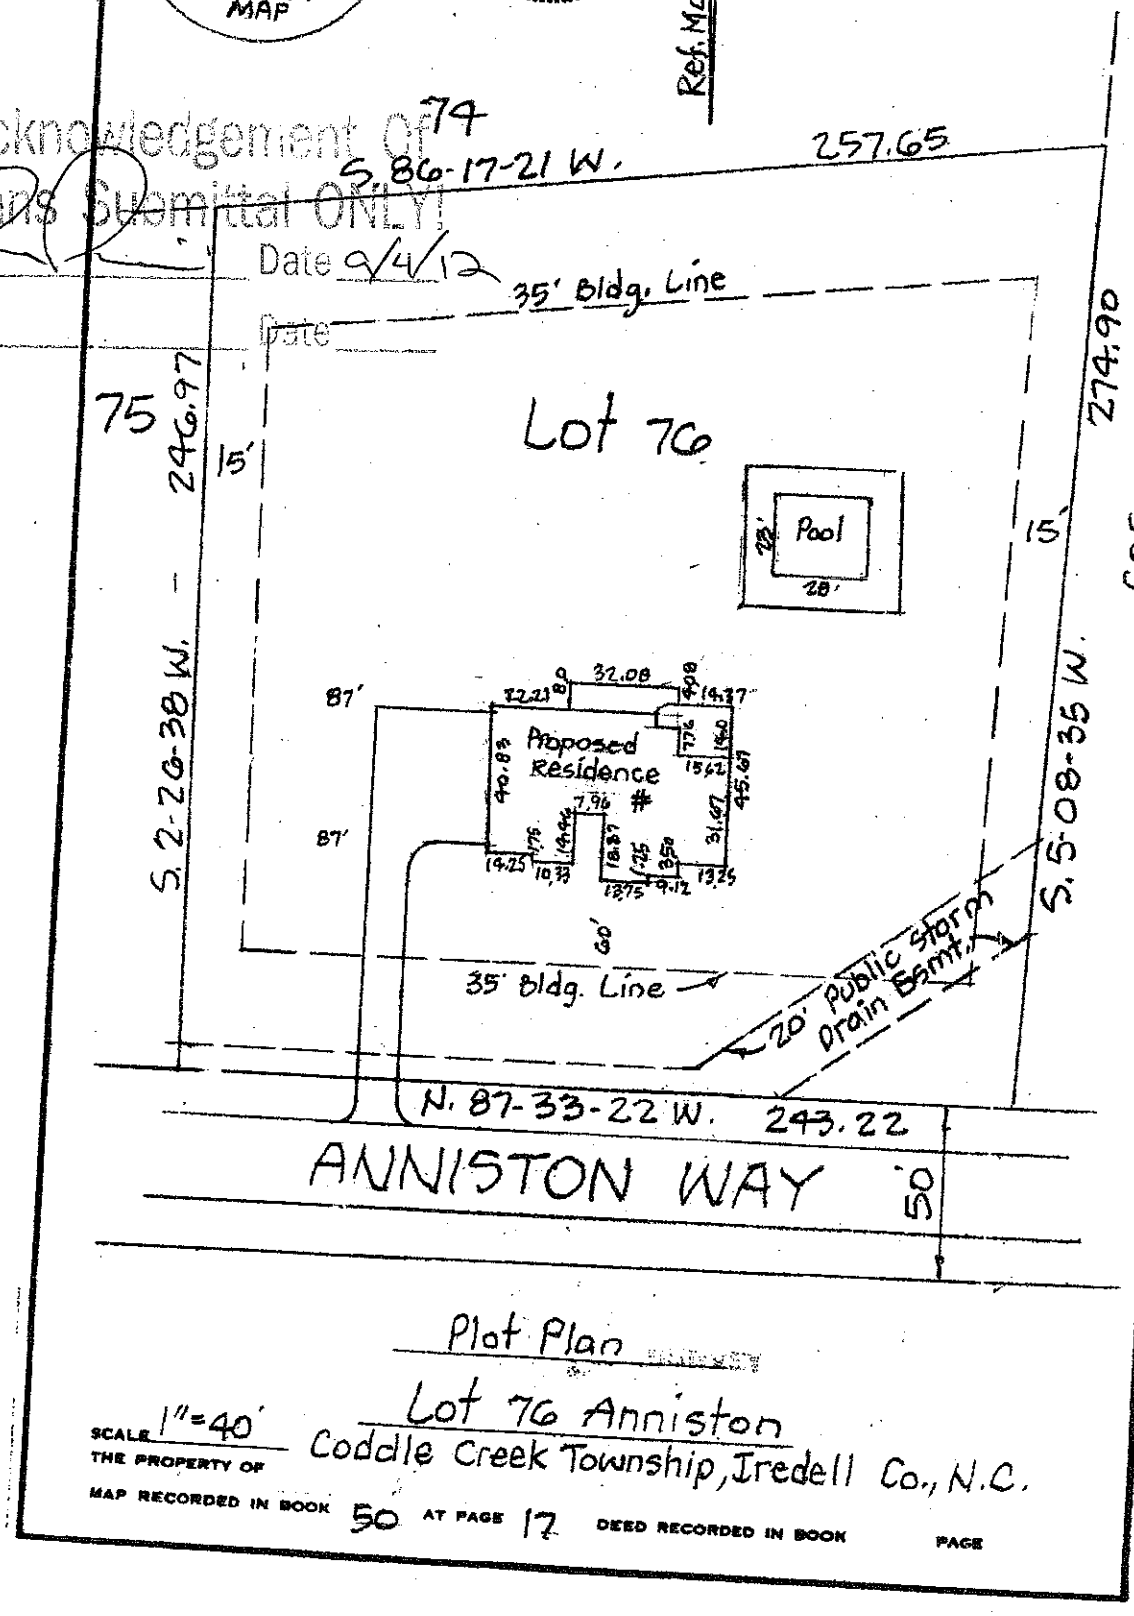

Plat Plan

Lot 76 Anniston

SCALE 1"=40' THE PROPERTY OF Coddle Creek Township, Iredell Co., N.C.

MAP RECORDED IN BOOK 50 AT PAGE 17 DEED RECORDED IN BOOK PAGE

IREDELL COUNTY HEATLH DEPARTMENT

PAGE 2: *SITE PLAN WORKSHEET*

SEE THE SAMPLE SITE PLAN BELOW. INCOMPLETE SITE PLANS WILL BE RETURNED TO YOU FOR COMPLETION AND MAY RESULT IN A DELAY IN THE ISSUANCE OF YOUR SEPTIC SYSTEM PERMIT!!!

Place an (X) beside each item as you complete the site plan:

- X — **Property Line measurements are clearly identified…**
- X — **All proposed structures are indicated…**
  SHOW: proposed house or business footprint, wells, water lines, patios, pools and decks, and any other item that will occupy space on the site
- X — **Front and side setbacks from property line…**
- X — **Preferred driveway location and configuration, preferred well location…**
- X — **Area you prefer your septic system to be placed…**
- X — **North arrow, or other sufficient indicator of direction…**

Circle N/A on the following if appropriate:

- X — **Location of septic systems and wells within 100' of your property…** **N/A**
- X — **Location of easements and rights of ways on your property…** **N/A**
- X — **Location of any designated wetlands on the property…** **N/A**

Signature: [signature]

Property owner or owner's legal representative signature (SIGNATURE REQUIRED)

1/25/06

DATE

USE THIS SPACE TO DRAW YOUR SITE PLAN

See Attached Site Plan

