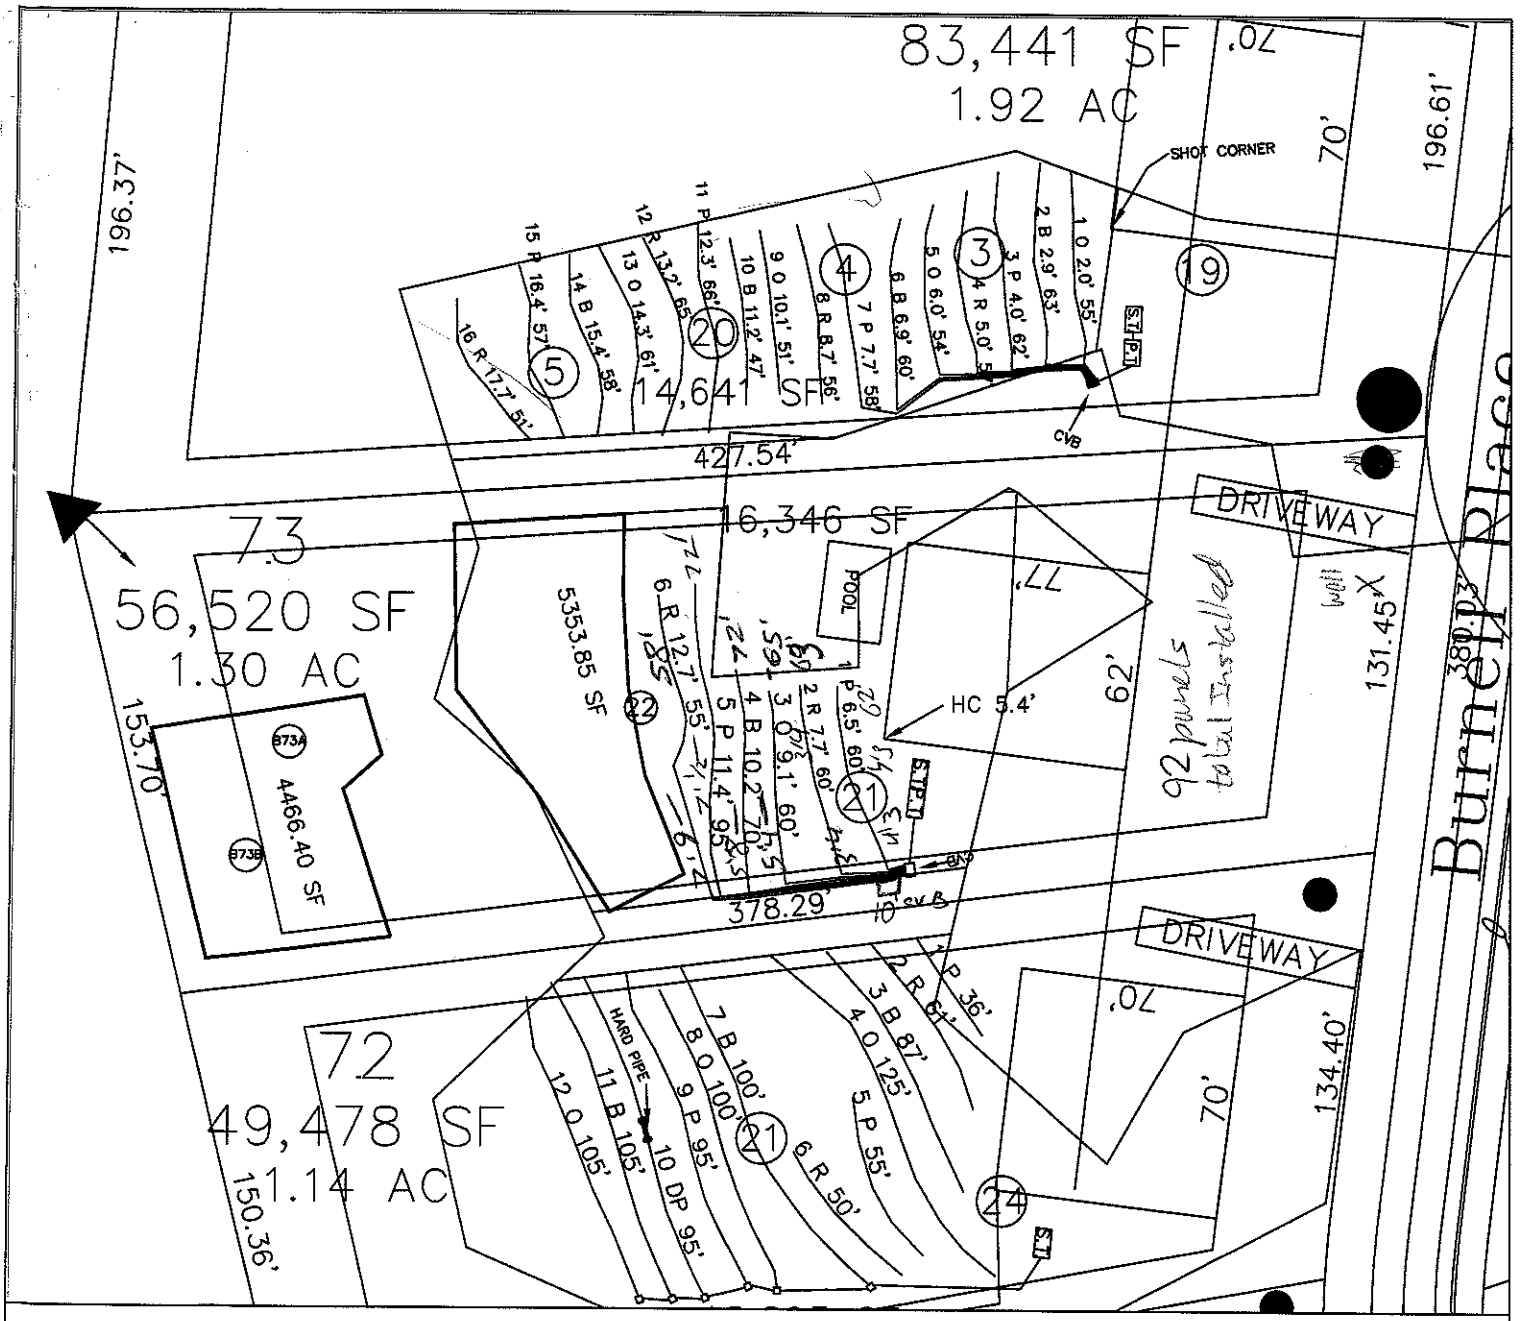


LEGEND

Areas conta... of useable ... conventiona... pressure pi...

House Foot...

System lines

Repair lines

Temporary ...

Well Location

GRAPHIC SCALE
1" = 60'
60 120

...S ONLY. ALL LOTS WILL REQUIRE FINAL ...EPARTMENT ON A LOT BY LOT BASIS. THIS MAP ...DE, SOME ADJUSTMENTS WILL BE NECESSARY IN THE ...COMPLEX TOPOGRAPHIC FEATURES. ...OIL SUITABILITY FOR ON-SITE SEPTIC TANK SYSTEMS.

...PORT FOR ADDITIONAL SITE SPECIFIC INFORMATION

GOULDS PUMPS
WE0312MU
SUBMERSIBLE PUMP
1/3HP 1/60/230 5.38" 4.9MA
ITT
Engineered for life

ROLLANS SOIL & ENVIRONMENTAL SERVICES
2120 GRAHAM ROAD
MOUNT ULLA, NC 28125
PHONE/FAX: (704) 278 - 0989
ASHLEY ROLLANS, NC LICENSED SOIL SCIENTIST
MOBILE: (704) 746 - 5046
EMAIL: ROLLANSFORTC@AOL.COM

MAP TITLE: SITE PLAN & DRAINFIELD AREAS

PROJECT NAME: ANNISTON, LLC. / ANNISTON PHASE II

LOCATION/DATE: SHEARER CHAPEL ROAD, IREDELL COUNTY, NORTH CAROLINA, JULY 2006

JOB # : 01-1005
FILE: C:\JOBS\01-1005
PROJECT MGR.: S.A.R.
FIELD WORK: S.A.R.
DRAWN BY: S.A.R.