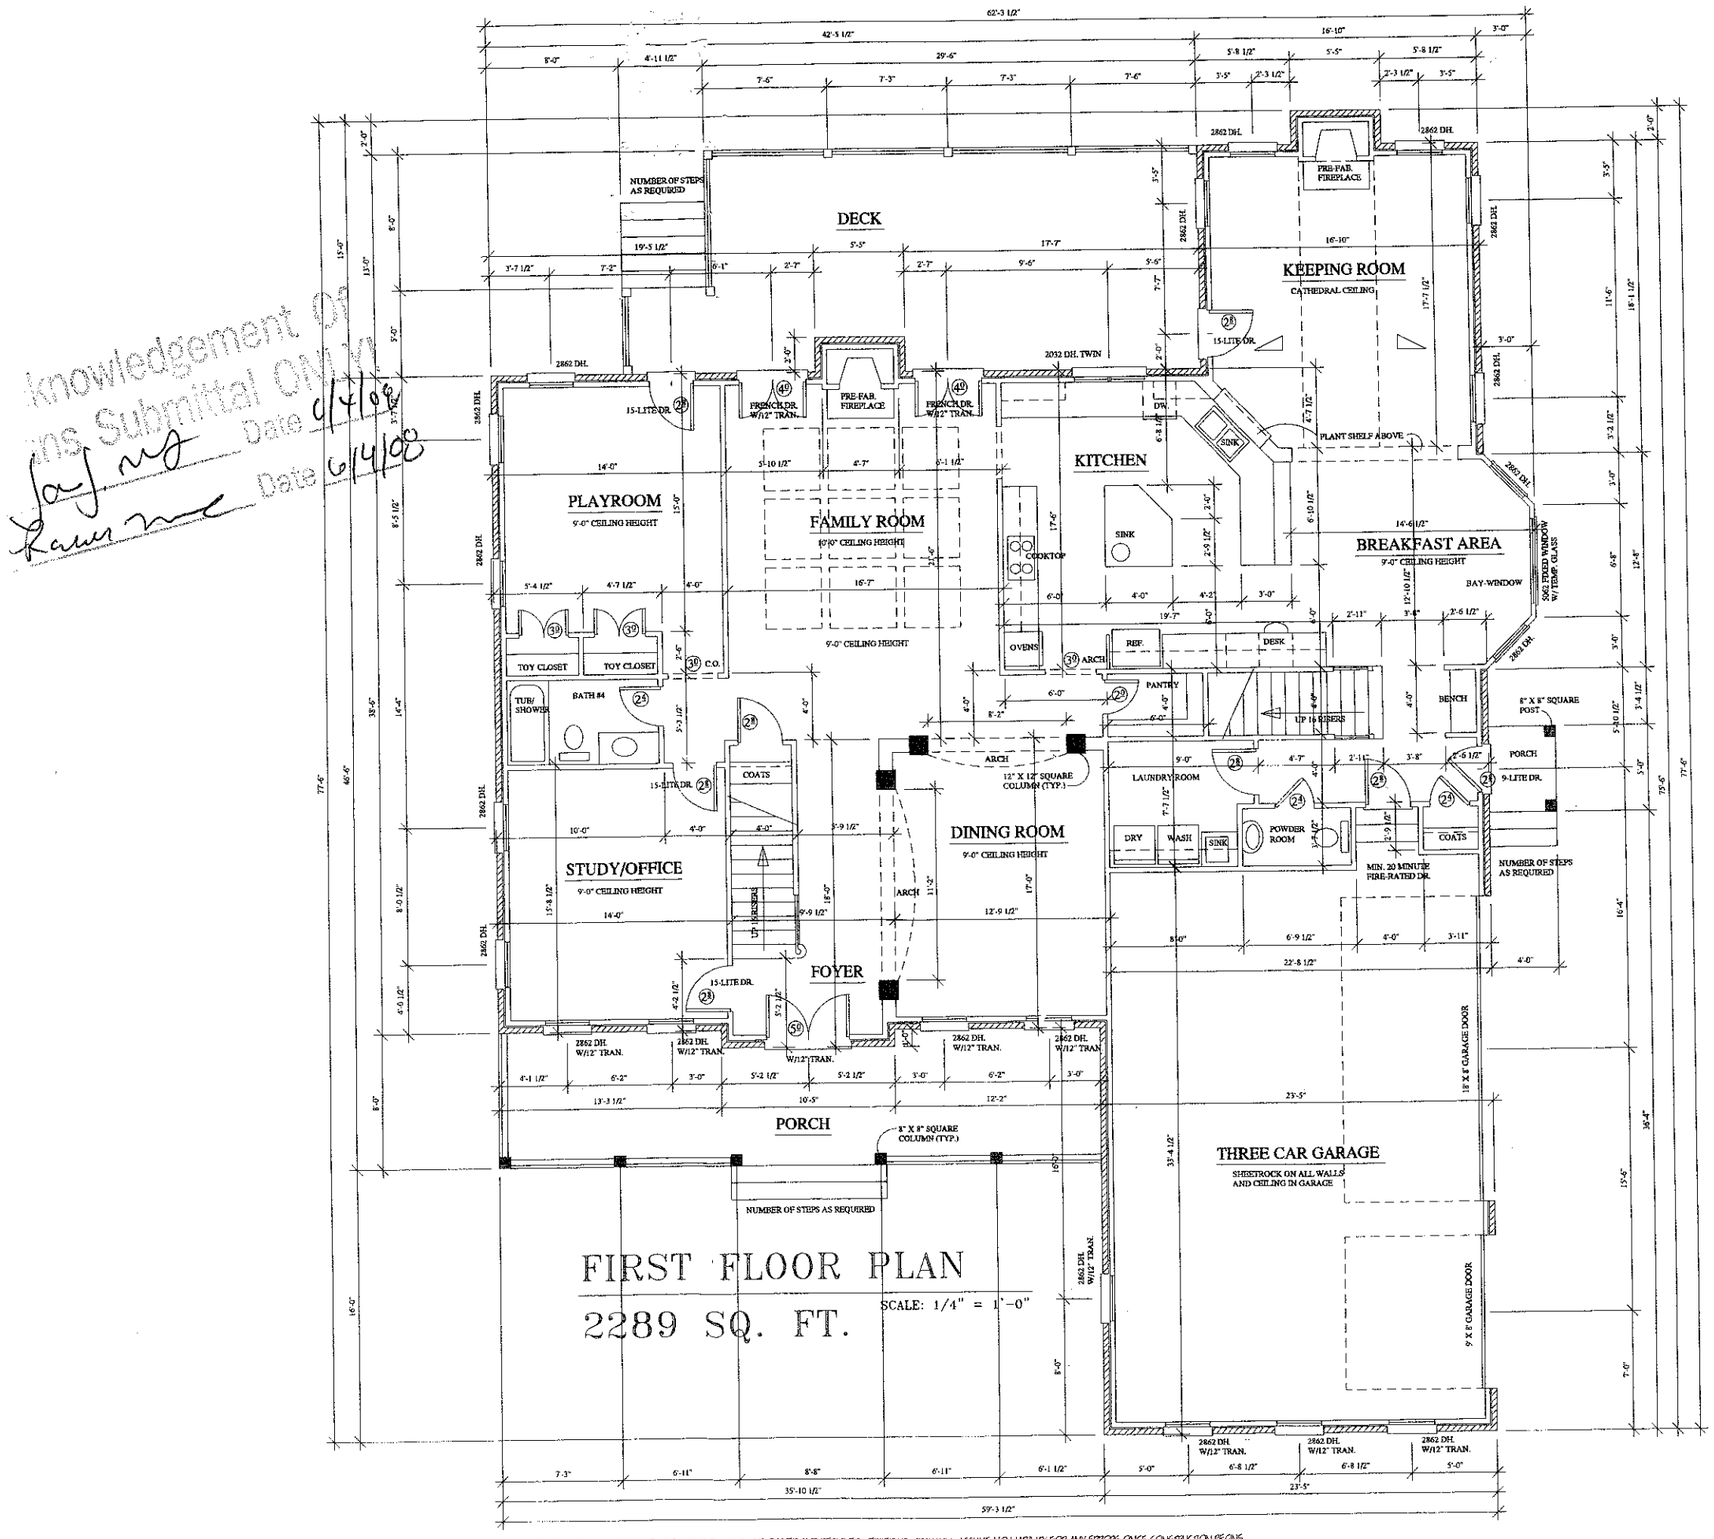


FIRST FLOOR PLAN

2289 SQ. FT.

SCALE: 1/4" = 1'-0"

Knowledgement Of
ns Submittal ONLY
Date 6/4/08
Date 6/4/08

CONTRACTOR SHALL CHECK AND VERIFY ALL DIMENSIONS BEFORE BEGINNING CONSTRUCTION AND COORDINATE ANY CORRECTIONS OR REVISIONS WITH THE OWNER AND DESIGNER. JEFFERY D. GRAY WILL ASSUME NO LIABILITY FOR ANY ERRORS ONCE CONSTRUCTION BEGINS.

GRAY DESIGN
JEFFERY D. GRAY
1221 1ST STREET
KANNAPOLIS N.C.
28081
(704) 932-2215

RESIDENTIAL DESIGNER
JEFFERY D. GRAY


PROJECT:
TELLEFSEN RESIDENCE

4115

DATE: MAR. 17, 08
REVISION:

08-TELLEFSEN

SHEET: 4 OF: 6

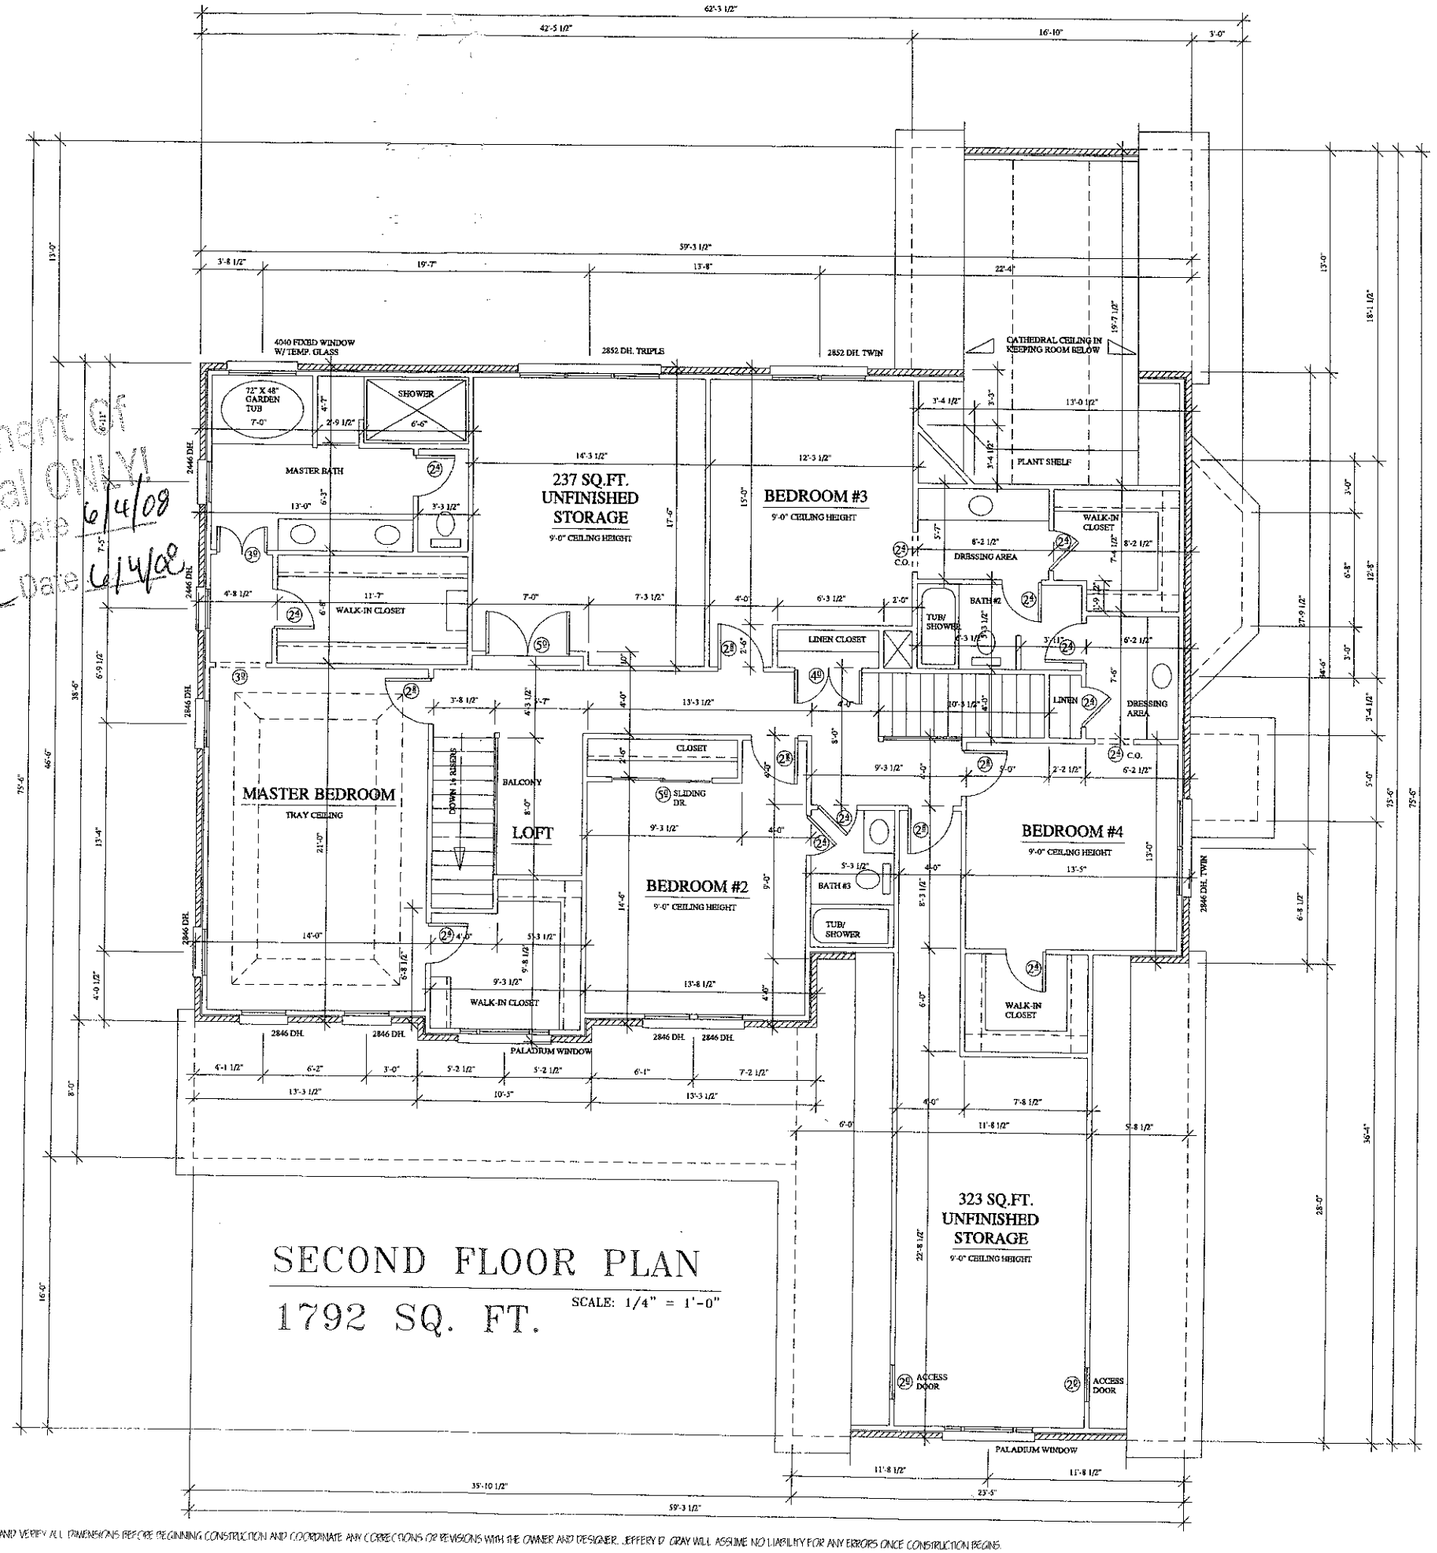

SECOND FLOOR PLAN

1792 SQ. FT.

SCALE: 1/4" = 1'-0"

Acknowledgement of Plans Submittal Only
Jay ns Date 6/4/08
Kalen Mme Date 6/4/08

GRAY DESIGN
JEFFERY D. GRAY
1121 LEE STREET
INDIANAPOLIS N.C.
28081
(704) 902-9215

RESIDENTIAL DESIGNER
JEFFERY D. GRAY

PROJECT:
TELLEFSEN RESIDENCE

4115

DATE: MAR. 17, 08
REVISION:

08-TELLEFSEN

SHEET: 5 OF: 6

CONTRACTOR SHALL CHECK AND VERIFY ALL DIMENSIONS BEFORE BEGINNING CONSTRUCTION AND COORDINATE ANY CORRECTIONS OR REVISIONS WITH THE OWNER AND DESIGNER. JEFFERY D. GRAY WILL ASSUME NO LIABILITY FOR ANY ERRORS ONCE CONSTRUCTION BEGINS.