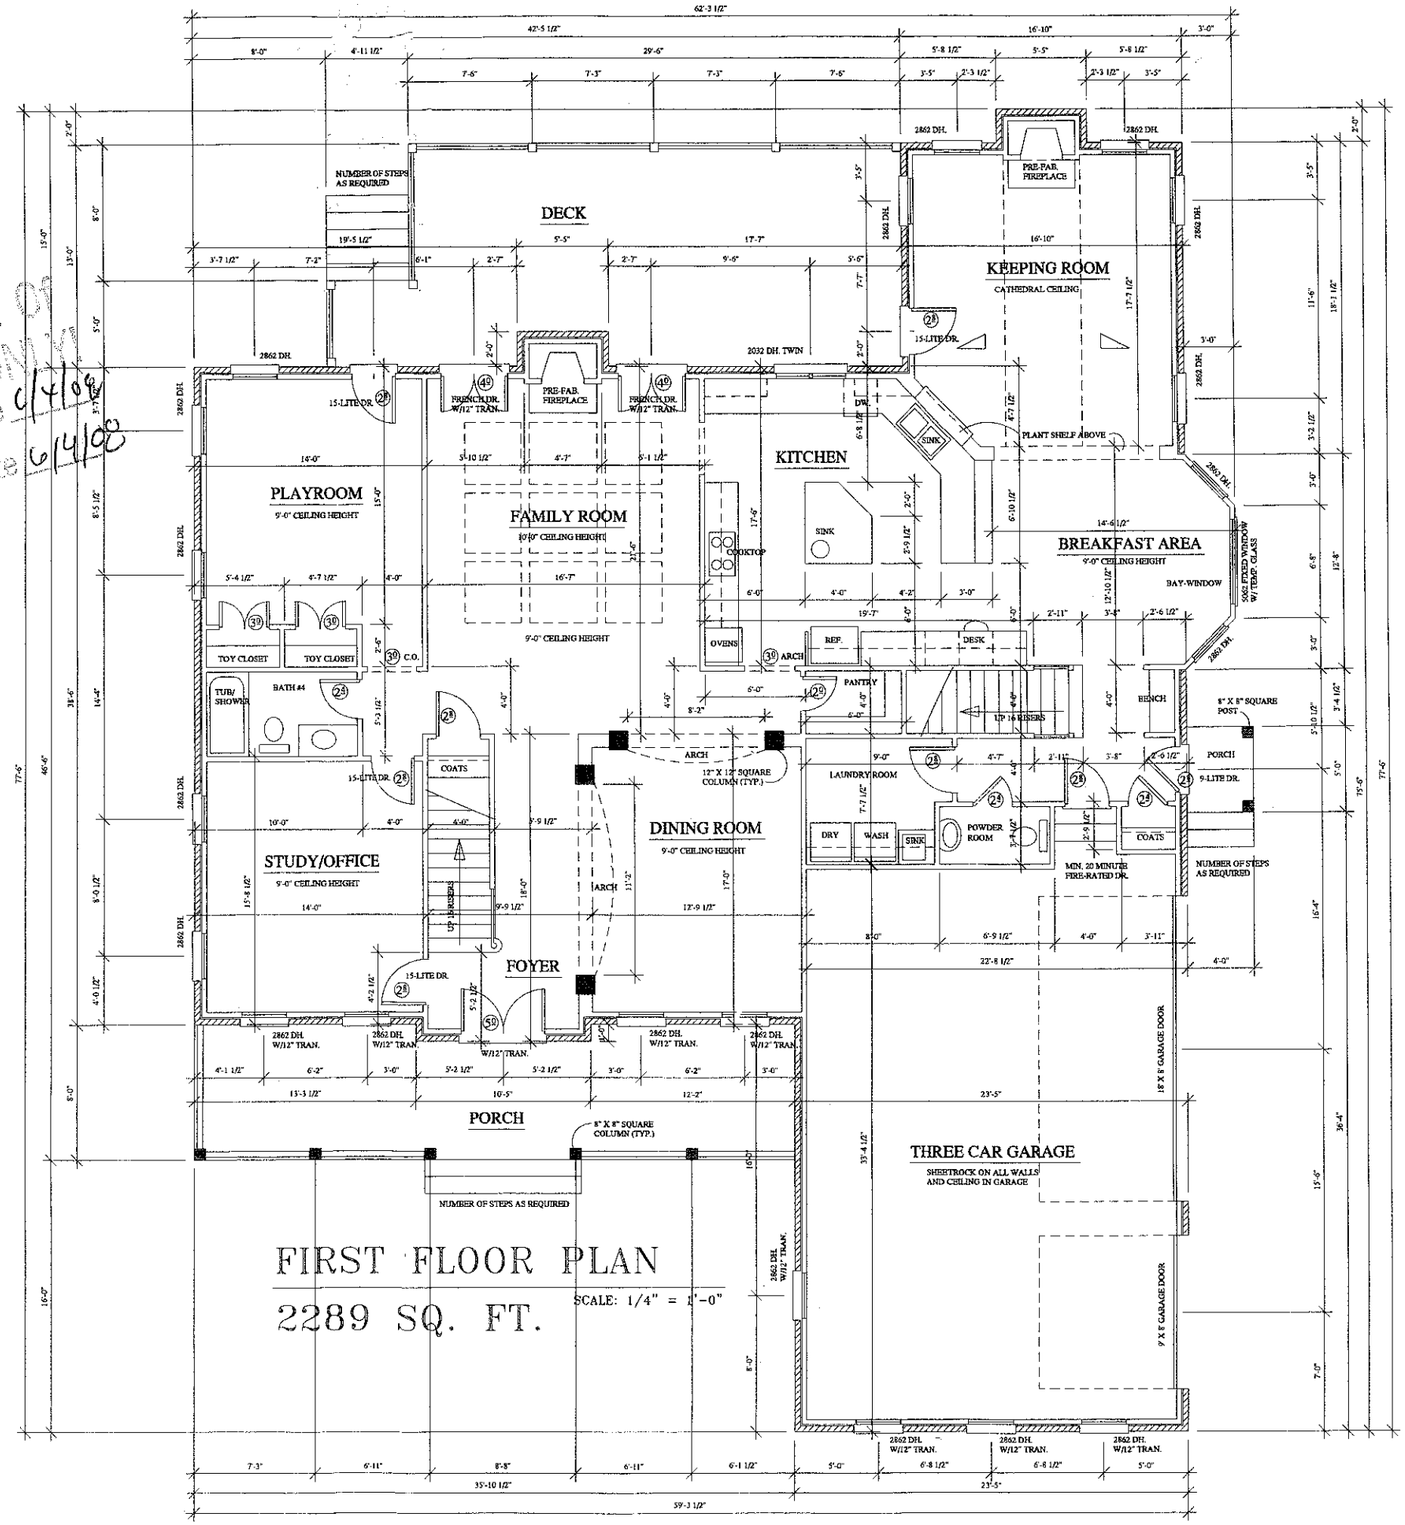


FIRST FLOOR PLAN

2289 SQ. FT.

SCALE: 1/4" = 1'-0"

Knowledgement Of
ns Submittal Of Va
Date 6/4/08
Date 6/4/08

GRAY DESIGN
JEFFERY D. GRAY
1221 IZE STREET
KANNAPOLIS N.C.
28081
(704) 932-2215

RESIDENTIAL DESIGNER
JEFFERY D. GRAY

PROJECT:
TELLEFSEN RESIDENCE


4115

DATE: MAR. 17, 08
REVISION:

08-TELLEFSEN

SHEET: 4 OF: 6

CONTRACTOR SHALL CHECK AND VERIFY ALL DIMENSIONS BEFORE BEGINNING CONSTRUCTION AND COORDINATE ANY CORRECTIONS OR REVISIONS WITH THE OWNER AND DESIGNER. JEFFERY D. GRAY WILL ASSUME NO LIABILITY FOR ANY ERRORS ONCE CONSTRUCTION BEGINS.

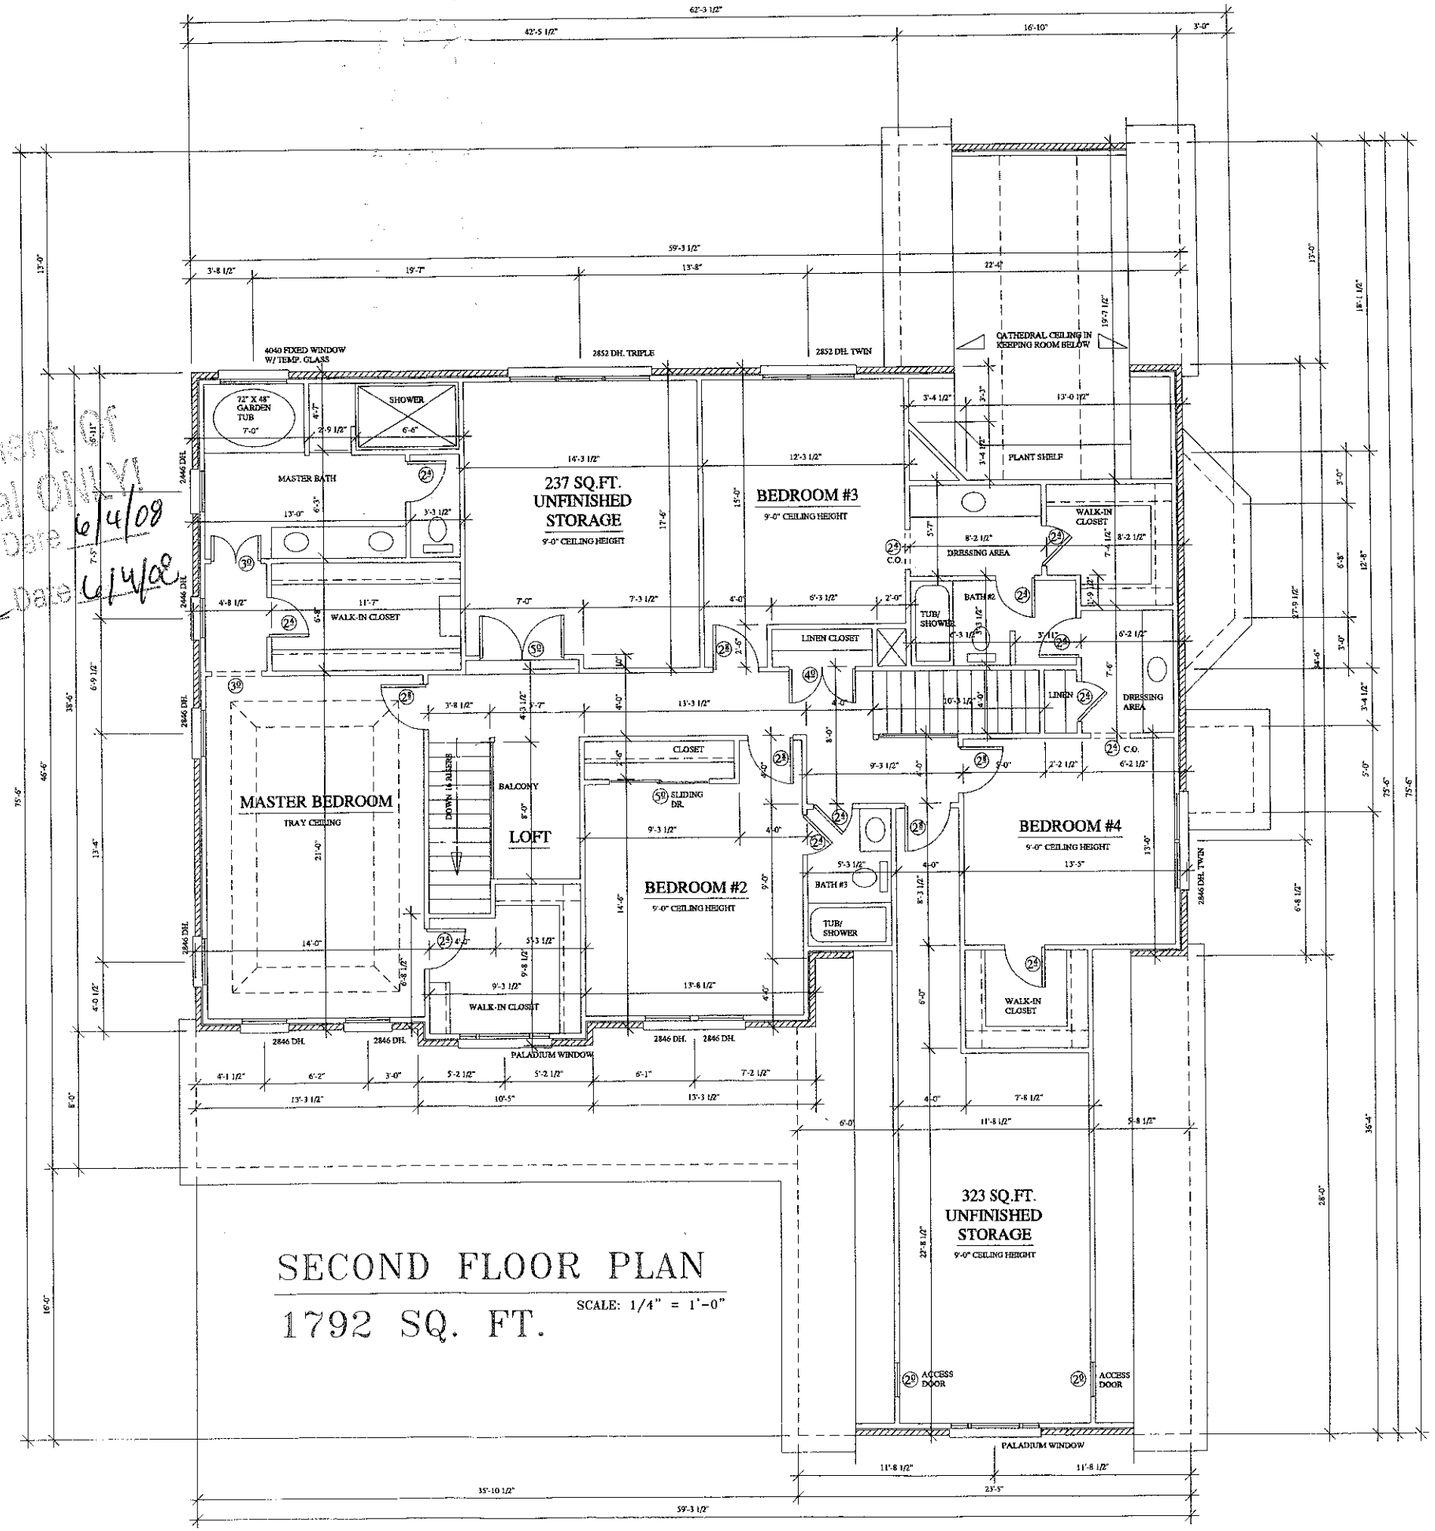

Acknowledgement Of Plans Submittal Only !!
Jay ns Date 6/4/08
Kalen mc Date 6/4/08

SECOND FLOOR PLAN

1792 SQ. FT.

SCALE: 1/4" = 1'-0"

GRAY DESIGN
JEFFERY D. GRAY
1251 LEE STREET
ANNAPOLIS N.C.
28081
(704) 932-8215

RESIDENTIAL DESIGNER
JEFFERY D. GRAY

PROJECT:
TELLEFSEN RESIDENCE

4115

DATE: MAR. 17, 08
REVISION:

08-TELLEFSEN

SHEET: 5 OF: 6

CONTRACTOR SHALL CHECK AND VERIFY ALL DIMENSIONS BEFORE BEGINNING CONSTRUCTION AND COORDINATE ANY CORRECTIONS OR REVISIONS WITH THE OWNER AND DESIGNER. JEFFERY D. GRAY WILL ASSUME NO LIABILITY FOR ANY ERRORS ONCE CONSTRUCTION BEGINS.